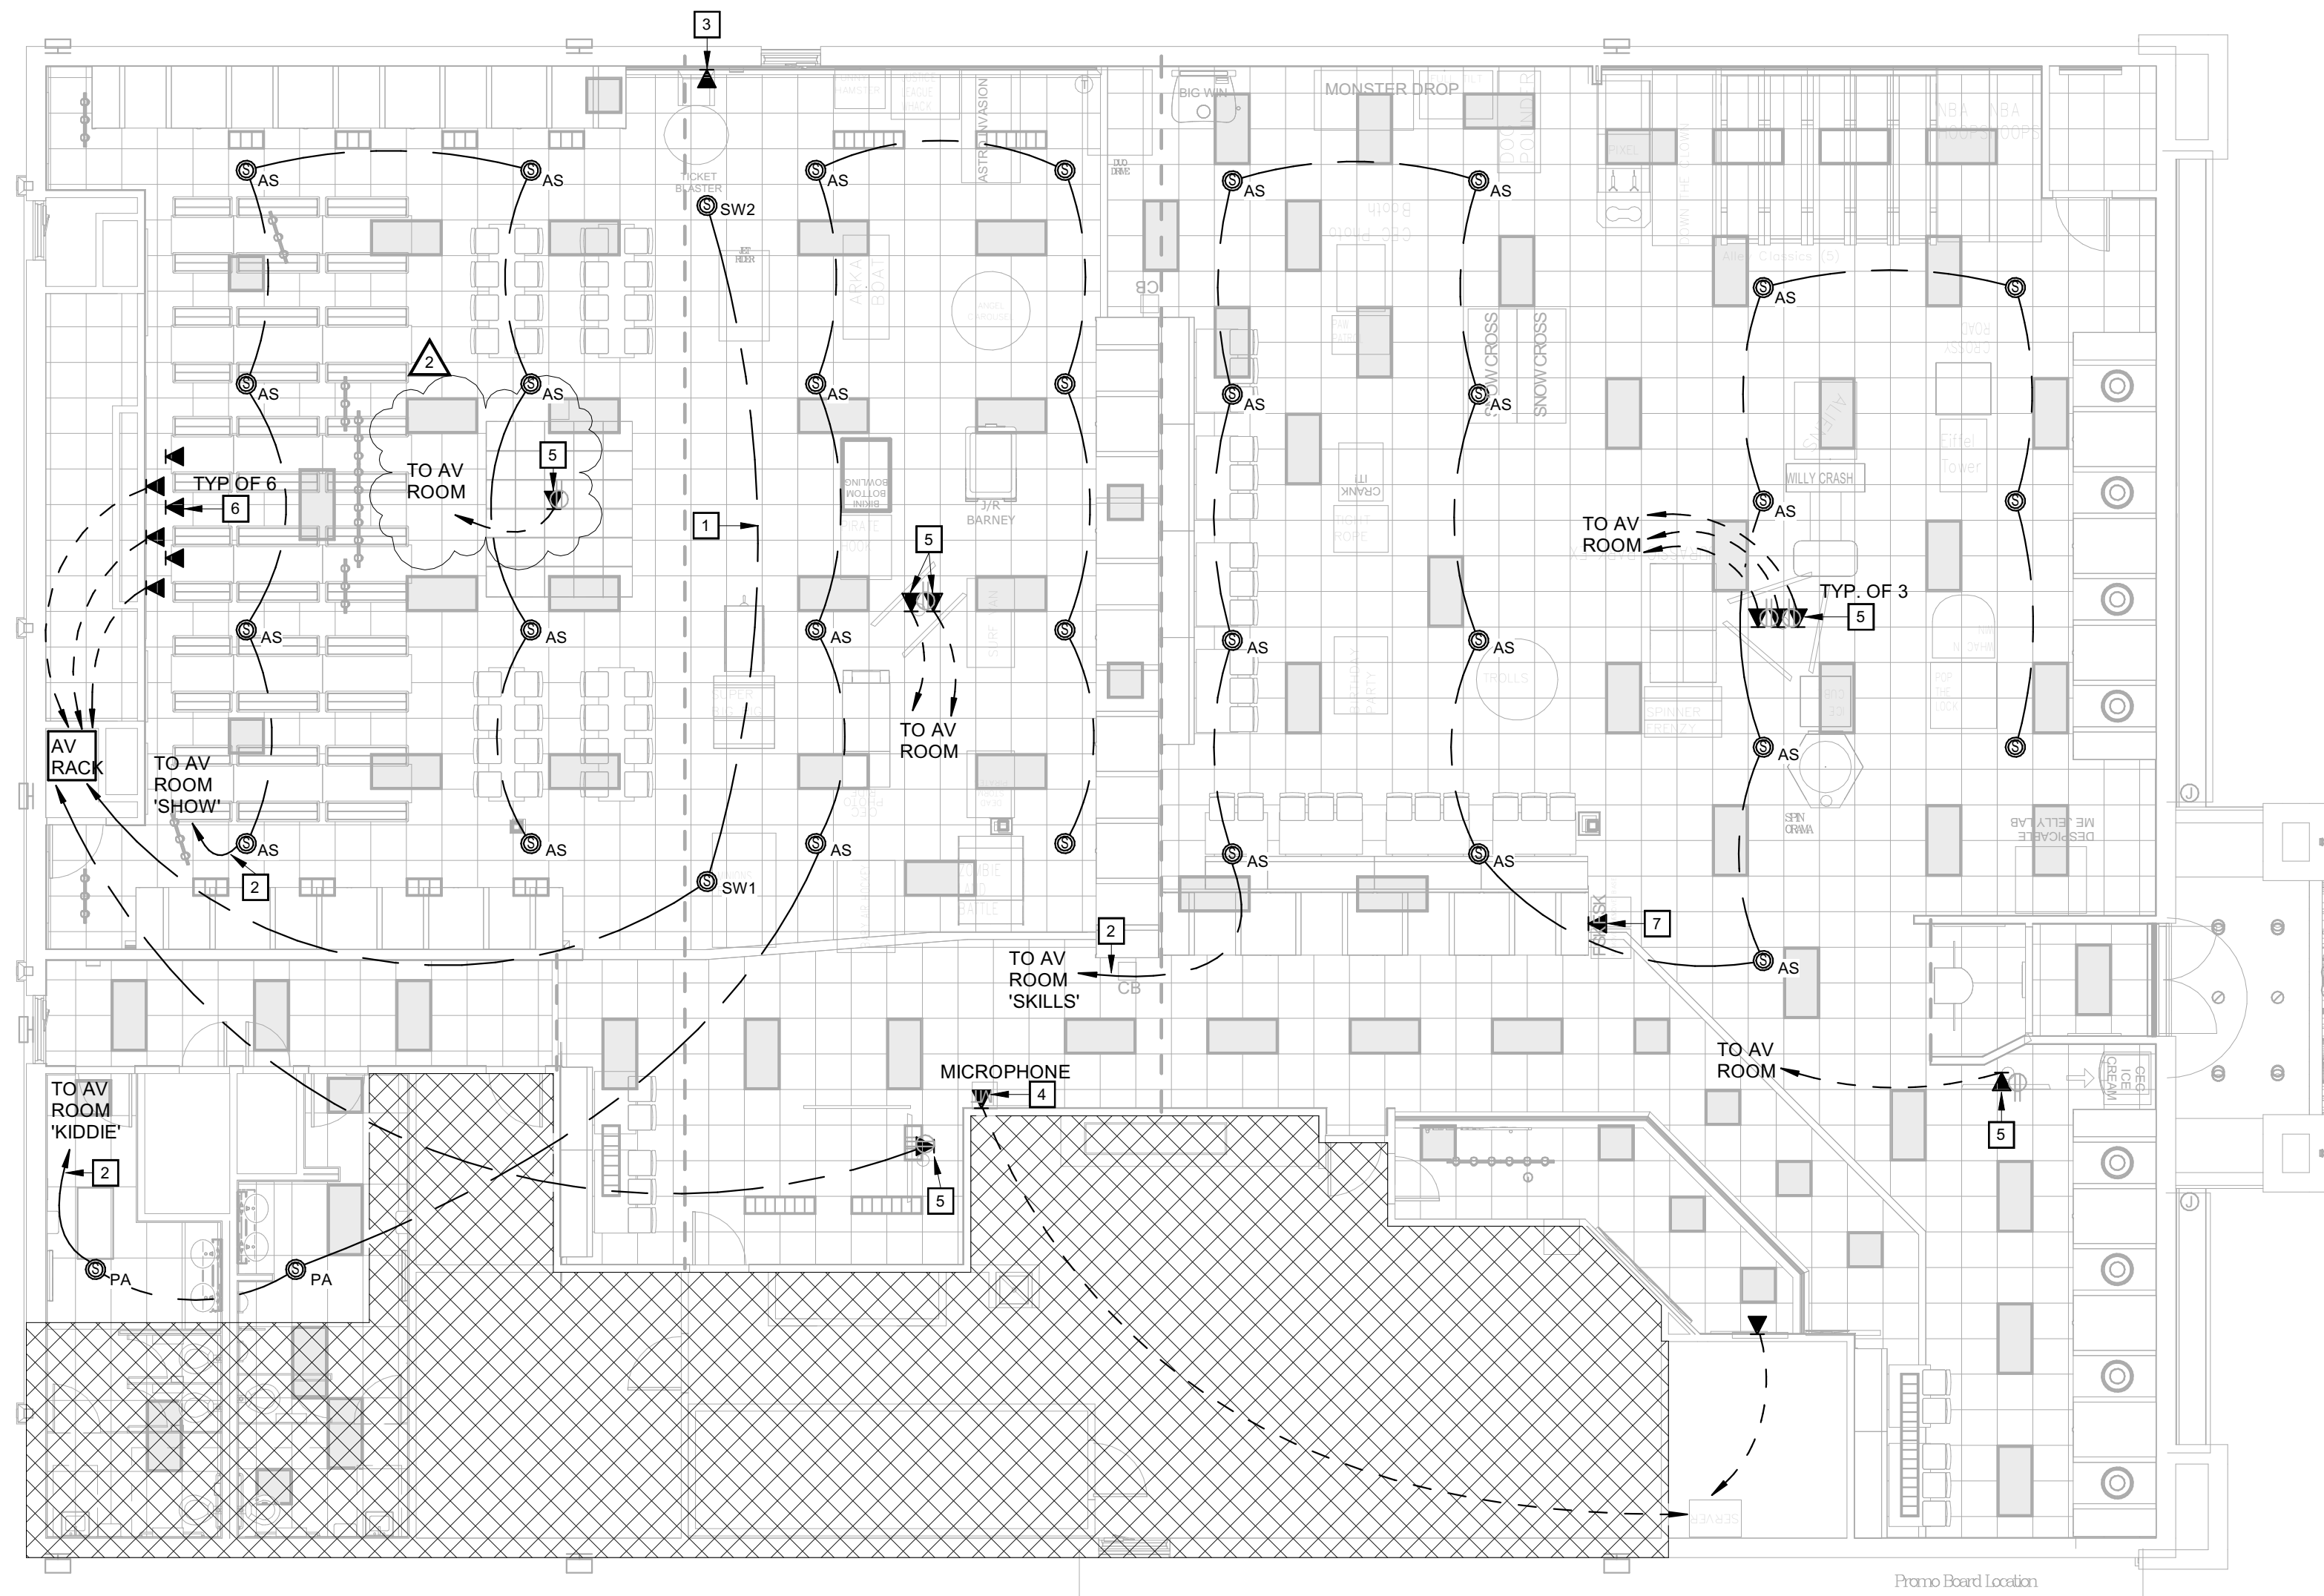


- 1 INSTALL NEW ATLAS FAP42T SPEAKERS AT 16'-0" ON CENTER MAX. OR AS INDICATED
SET TO 70V. 16W
- 2 DO NOT INSTALL SPEAKERS OVER THE FOLLOWING:
 - 2A. FURNITURE
 - 2B. SKYTRUBES
 - 2C. MERCHANDISE OR POS STATIONS
 - 2D. BEVERAGE BAR
 - 2E. SKEEBALL OR ALLEY ROLLER CLASSICS
- 3 16 AWG - 2 CONDUCTOR WIRE RUNS - CEC PROVIDED.
- 4 G.C. TO MOUNT SW1 & SW2.
- 5 G.C. TO RUN CABLES AND MAKE CONNECTIONS AS INDICATED ON PLANS.
- 6 G.C. TO PROVIDE WIRING FROM SW1 TO SW2 TO AV ROOM.
- 7 SET 'SW' SPEAKERS TO 8 OHMS

- 1 1 RUN SW1 TO AC ROOM LABELED 'SUBS', 1 RUN SW1 TO SW2.
- 2 EACH ZONE TO BE WIRED IN SERIES. THE RUNS WILL GO BACK TO THE SHOW RACK
WHERE THEY ARE TO BE LABELED BY ZONE SO INSTALLER CAN IDENTIFY AND TAP INTO
THE CORRECT CHANNEL ON THE AMPLIFIER.
- 3 CABLE AT 18" A.F.F. BEHIND TICKET BLASTER.
- 4 BLUE CAT 6 AND SHIELDED MICROPHONE WIRE (CEC SUPPLIED) VERIFY WITH CEC.
- 5 DATA OUTLET MOUNTED TO CEILING. BLACK CAT 6 RUN AT EACH TV TO AV ROOM
(CEC PROVIDED) TO FLOOR +10'
- 6 DATA FOR VIDEO WALL. VERIFY MOUNTING HEIGHT. BLACK CAT 6 RUN AT EACH TV
TO AV ROOM (CEC PROVIDED) TO FLOOR +10'
- 7 PROVIDE DATA PORT FOR FSK EQUIPMENT ROUTED THROUGH POWER POLE.


$$1/8" = 1'-0"$$

1

AS	ATLAS SPEAKER (CEILING)
PA	RESTROOM SPEAKER (CEILING)
SW	CEILING SUBWOOFER
— — —	AUDIO
- - - - -	DATA/MONITOR



7419 International Dr.
Orlando, FL 32819

CEC ENTERTAINMENT, INC.
1707 Market Place Blvd. Suite 200
Irving, TX 77063
Ph: 972-258-5521
Contact: Walter Boyd

Parkway C&A, LP
1000 Civic Circle
Lewisville, TX 75287
Ph: 972-221-1979
Contact: Bill Pounds

Dialectic Engineering
310 W 20th Street 200
Kansas City, MO 64108
Ph: (816)997.9627
Contact: Joe Hillebrenner, P.E.

Design Directive: 43



Digitally signed by Adrienne Banks
 DN: cn=Adrienne Banks, o=Adrienne Banks, email=Adrienne.Banks@adriennebanks.com, c=US
 Date: 2021.07.26 14:04:00 -04'


07/26/2021

2	Restroom Renovation	2021 07 26
A	Permit Set	2021 05 28
No.	Description	Date


Copyright Parkway C&A, LP 2020 ©

Approved Plans
Orange County
Division of Building Safety
B21903024


09/30/21

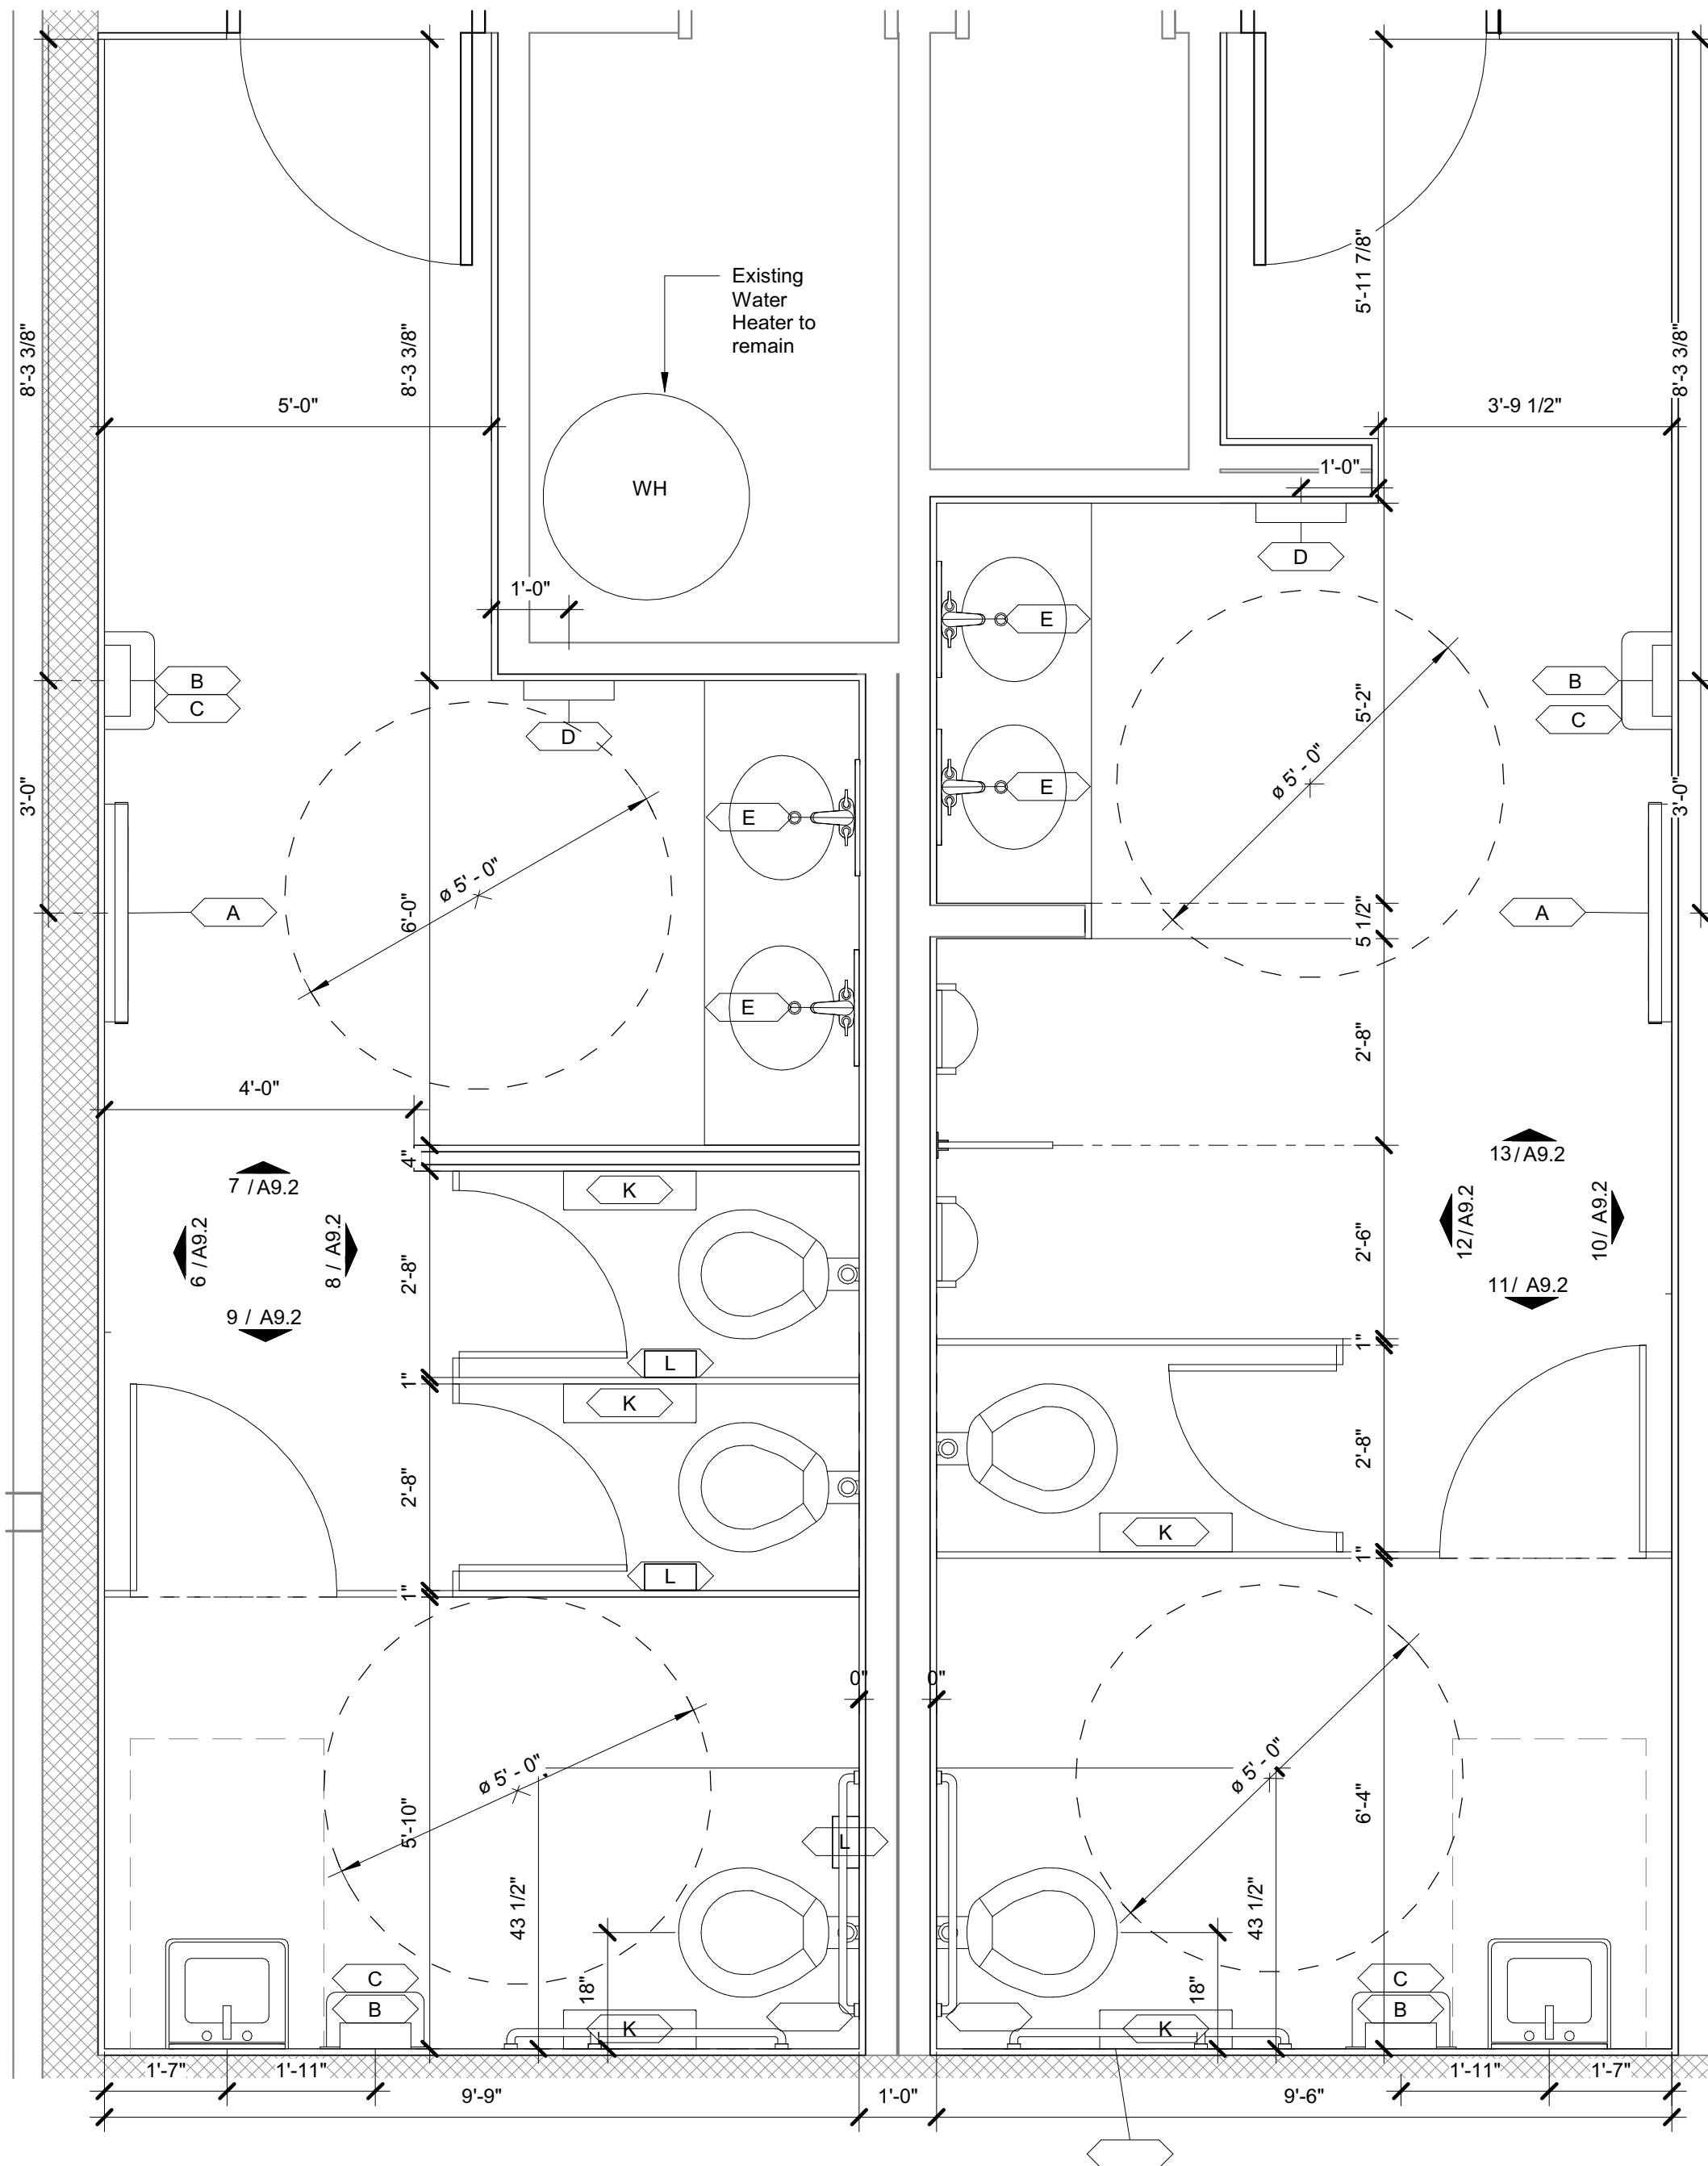


1 A9.2 Enlarged Restroom Plan
1/2" = 1'-0"

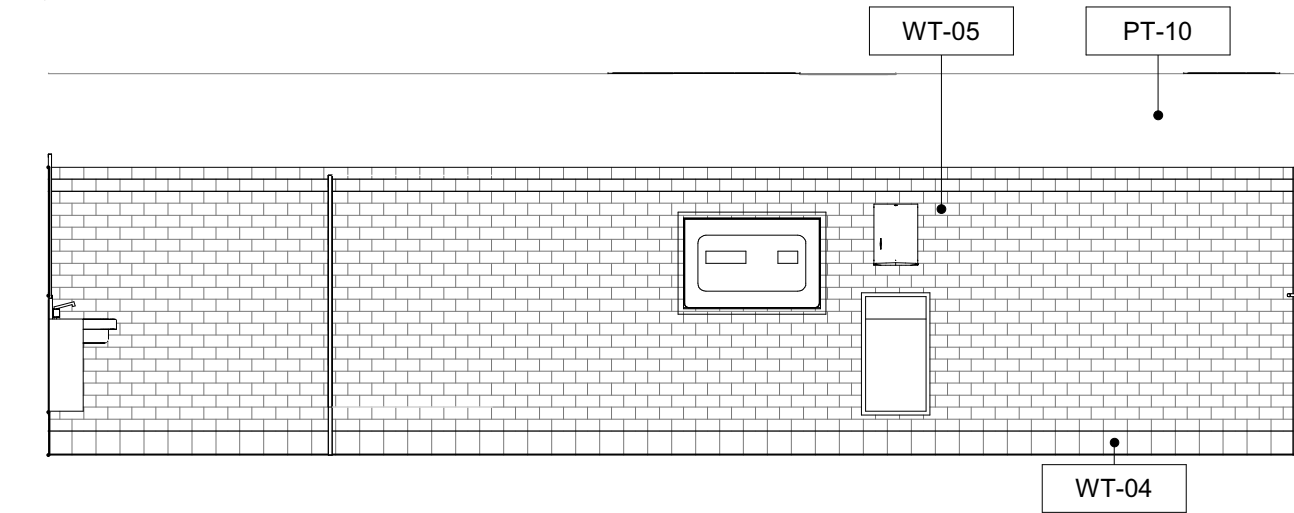


6 Women's RR West
1/4" = 1'-0"

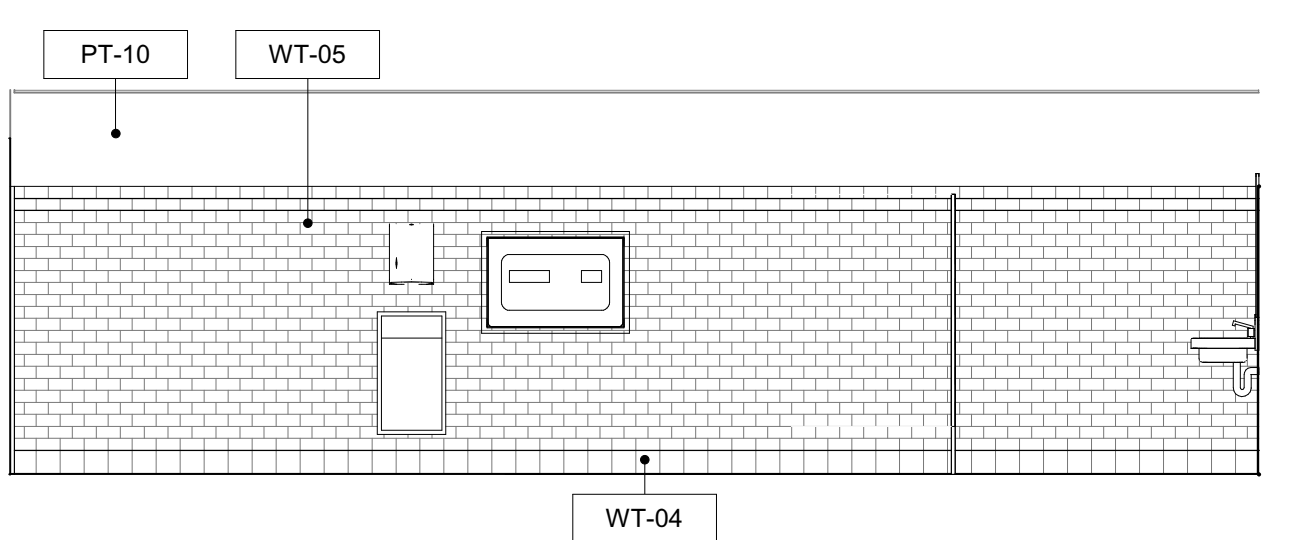


10 Men's RR East
1/4" = 1'-0"

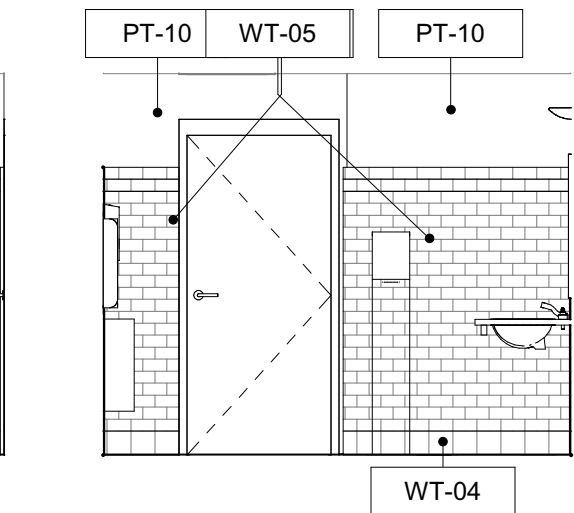


7 Women's RR North
1/4" = 1'-0"

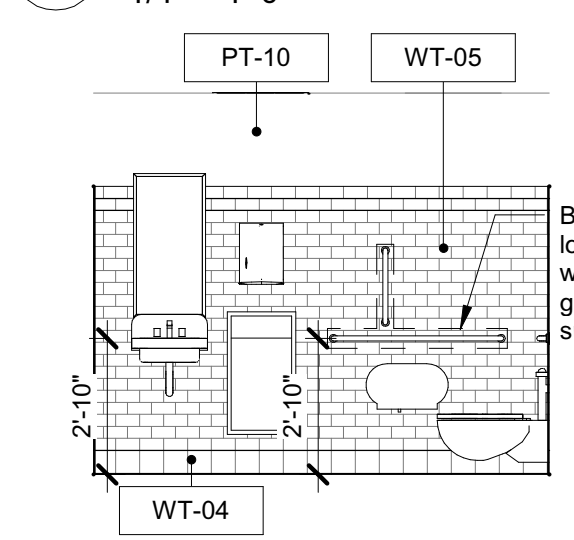


11 Men's RR South
1/4" = 1'-0"

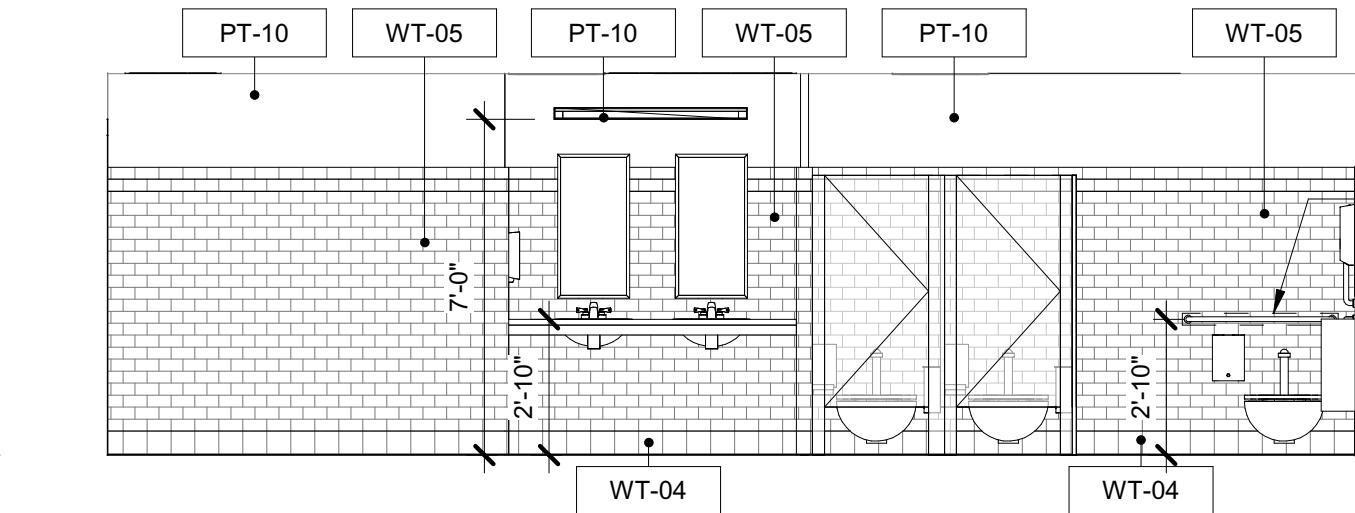


8 Women's RR East
1/4" = 1'-0"

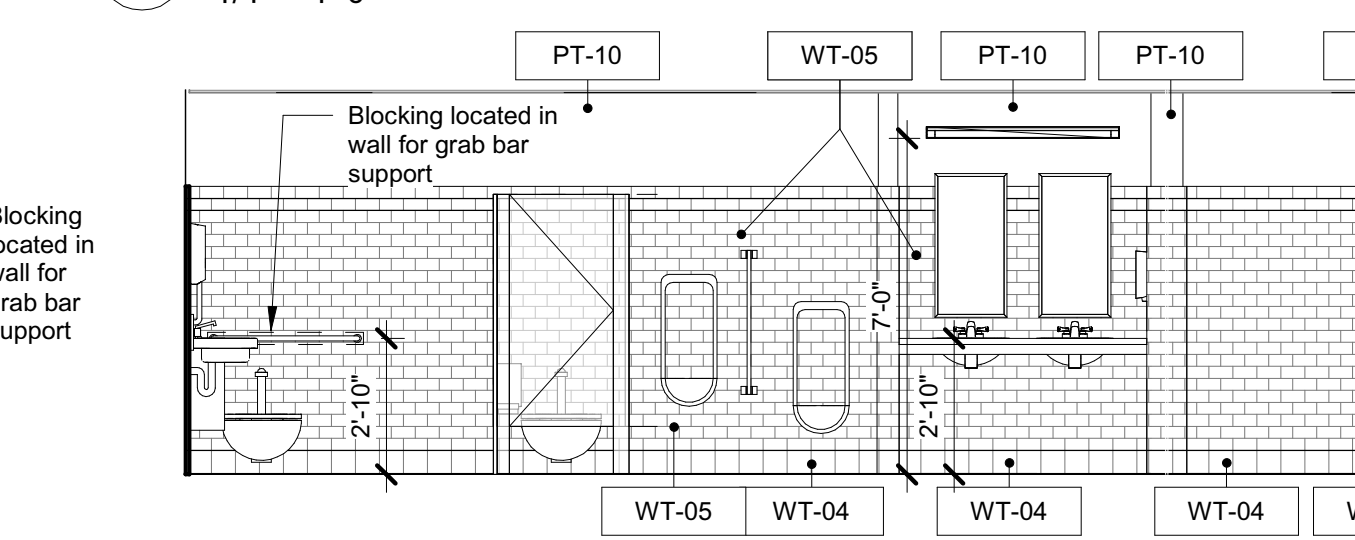

12 Men's RR West
1/4" = 1'-0"


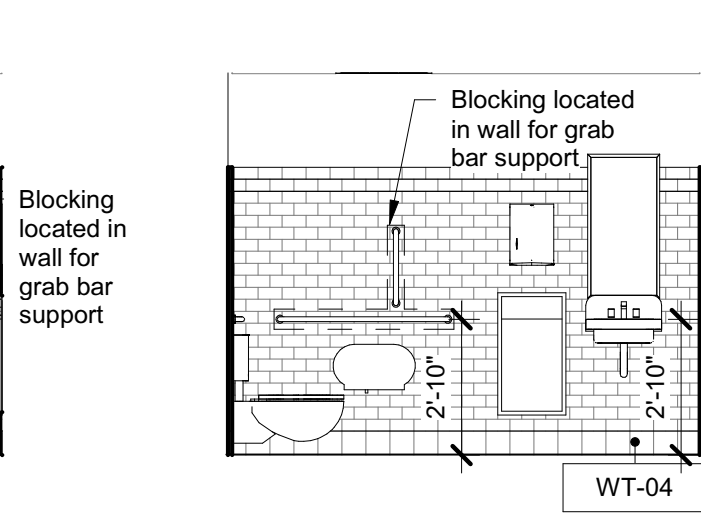


9 Women's RR South
1/4" = 1'-0"

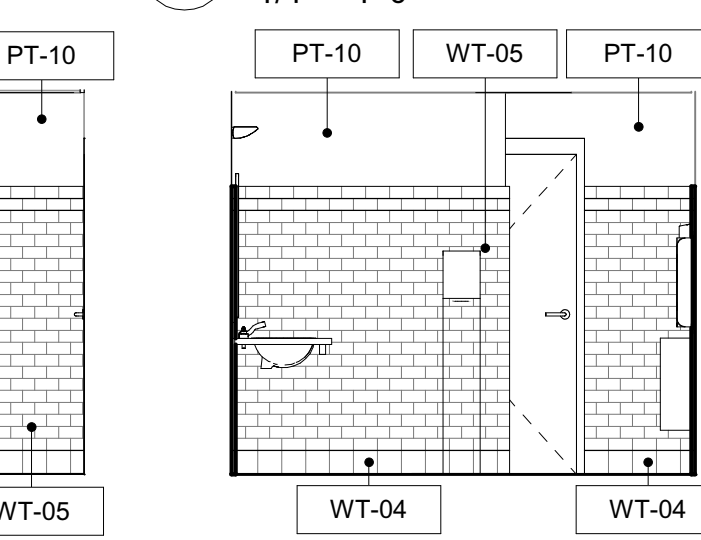

13 Men's RR North
1/4" = 1'-0"


Wall Mount Light: Restrooms to receive new wall sconce as indicated below:
Type: lp-22
Description: 4'-0" wall mount
Manufacture & catalog #: lightolier lp-22 21115
Ballast: 1elec
lamps: 2
Lamp: 75
General Notes:
1. Provide blocking in wall as required for light fixture support

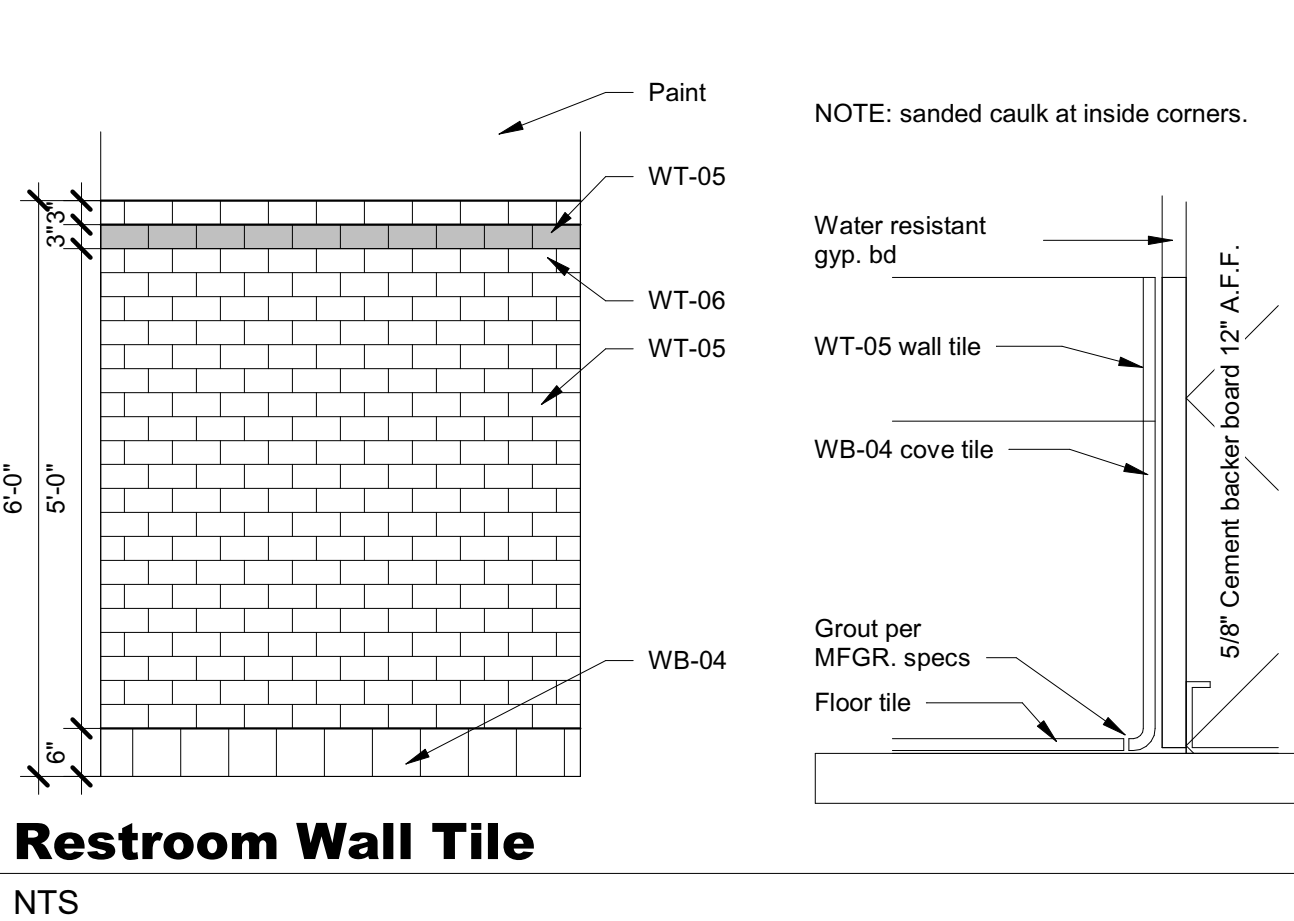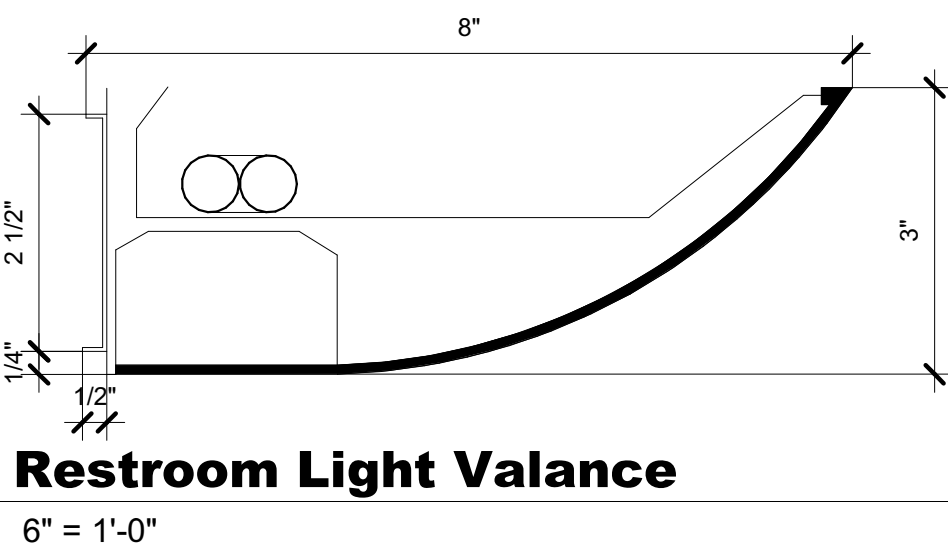

General Notes - Toilet Room	
A	Install owner supplied floor tile as specified. Repair sub-floor as required and install water proofing membrane before installing new tile.
B	Patch/prime/texture wall as required. Paint wall above ceramic wall tile as indicated.
C	Wrap all exposed drain pipes at sink with white 'Handy Shield' safety covers by Plumberex specialty products (616-327-2594), per ADA requirement.
D	Paint restroom side of door frames PT-10.
E	New main restroom doors undercut 1".

Specialty Equipment Style Schedule					
Mark	Manufacturer	Description	Model	Furnished By	Installed By
A	Koala	Baby changing table, recessed	110-SSRE Horiz. Changing table	G.C.	G.C.
B	JRS Supplies	Paper towel dispenser		CEC	G.C.
C	Bradley Washroom Accessories	Waste receptacle, semi-recessed	#334	G.C.	G.C.
D	World Dryer SMARTdri Hand Dryer	Hand dryer, brushed stainless with recess kit	K-973P with Recess kit	G.C.	G.C.
E	Bradley Washroom Accessories	Framed stainless steel mirror 18"x36"	#781-1836	CEC	G.C.
J	Bobrick	Soap dispenser, lavatory mount	B-8221	CEC	G.C.
K	Kimberly-Clark	JRT combo toilet paper dispenser		CEC	G.C.
L	Bradley Washroom Accessories	Napkin disposal box	#4781-15	G.C.	G.C.
M	Bradley Washroom Accessories	42" Grab bar	8120-00142	G.C.	G.C.
N	Bradley Washroom Accessories	36" Grab bar	8120-00136	G.C.	G.C.
O	Bradley Washroom Accessories	18" Grab bar	812-001-18	G.C.	G.C.

Toilet Partitions	
Provide and install floor mounted toilet partitions.	
1.	Flush Metal Phenolic Compartments:
A.	Colors: Wilsonart - Tungsten EV 4814-60
1.	Doors: 1" thick with sharp edges removed.
2.	Panels: 1" thick
3.	Pilasters: 1 1/4" thick
2.	Top Brackets:
A.	Bright anodized aluminum channel 1 7/16" x 1 1/4" anti-grip design and thru-bolted through fronts.
B.	Front shall be secured to the floor with 12GA type 304 stainless angle and two (2) 5/16" studs with leveling nuts and washers.
3.	Accessories: Combination coat hook and bumper at each stall.
4.	Hardware: Compartments shall have all hardware and fasteners necessary for complete installation.
A.	Hinges shall be surface mounted and made of chrome plated zamac.
B.	Top hinges shall have concealed abs adjustable cams with chrome plated zamac reinforcing pin.
C.	Stop, keeper, and slide latch shall be chrome plated zamac.
D.	All brackets shall be chrome plated zamac.
E.	All hardware shall be thru-bolted with one-way fasteners.

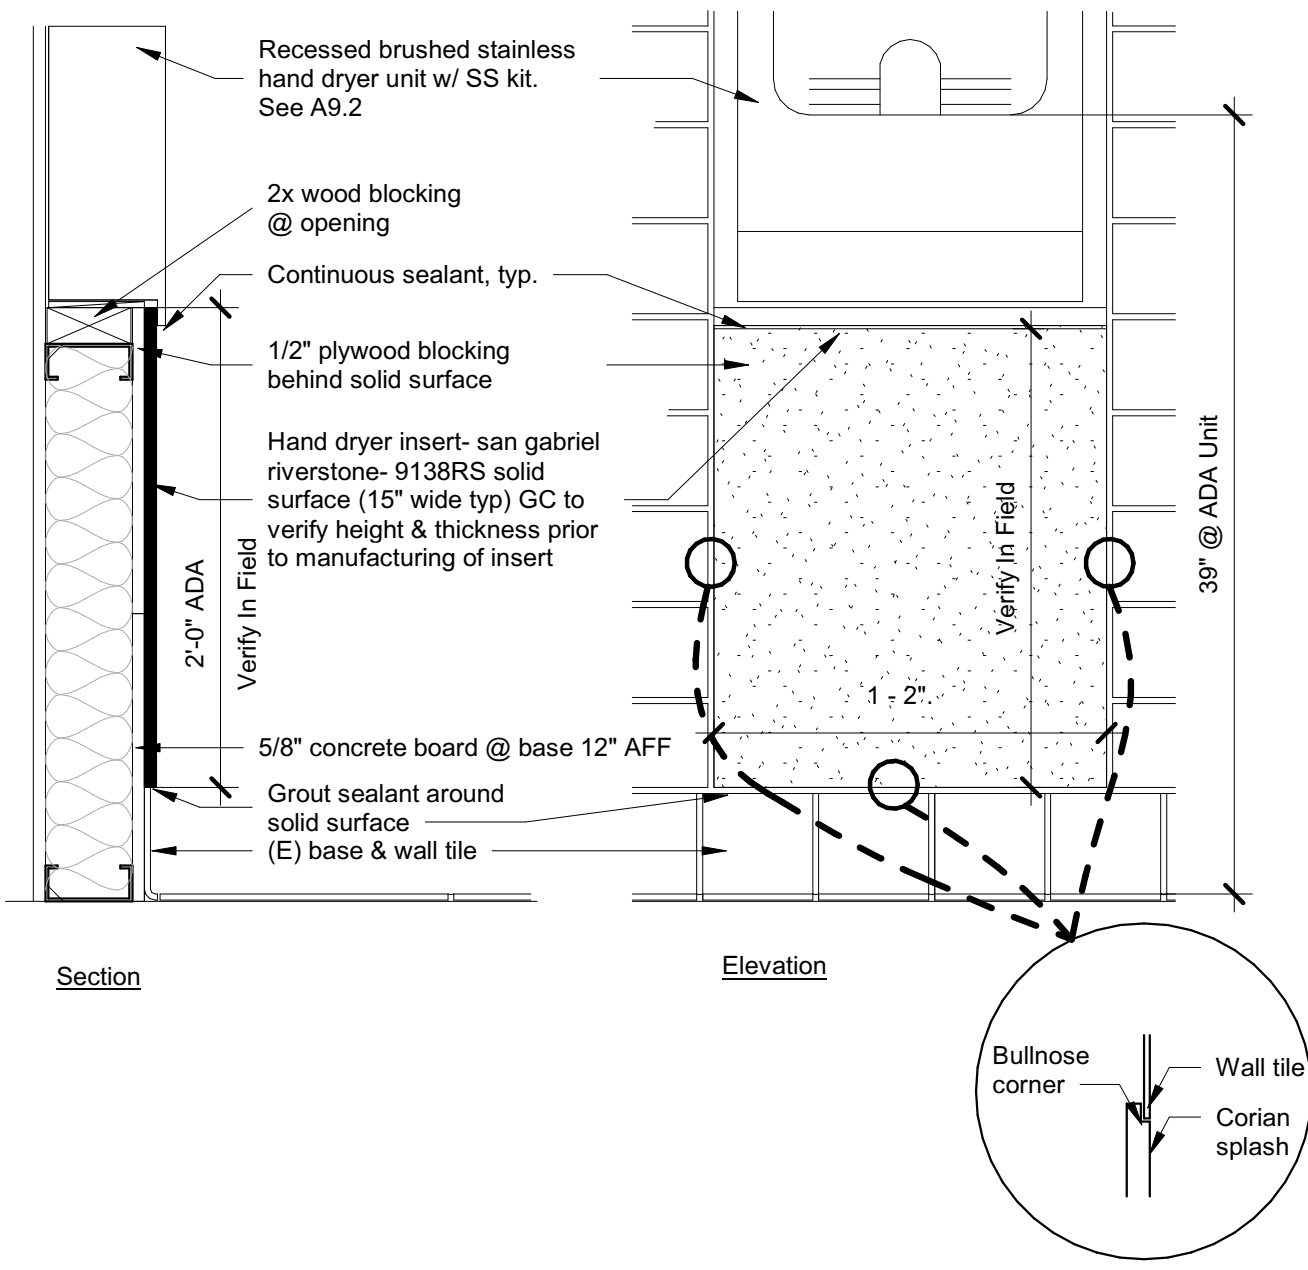

4 Hand Dryer Solid Surface Detail
1 1/2" = 1'-0"




#718

7419 International Dr.
Orlando, FL 32819

Owner:
CEC ENTERTAINMENT, INC.
1707 Market Place Blvd. Suite 200
Irving, TX 77063
Ph: 972-221-1979
Contact: Walter Boyd

Architect:
Parkway C&A, LP
1000 Civic Circle
Lewisville, TX 75067
Ph: 972-221-1979
Contact: Bill Pounds

MEP Engineer:
Dialectic Engineering
310 W 20th Street 200
Kansas City, MO 64108
Ph: (816)997-9627
Contact: Joe Hillebrenner, P.E.

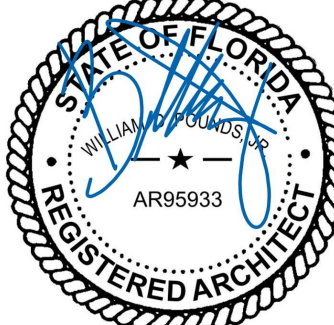

This item has been electronically signed and sealed by William D. Pounds, Jr. using a Digital Signature and date. Printed copies of this document are not considered signed and sealed and the signature must be verified on electronic file.
Architect: William D Pounds Jr

No.	Description	Date
2	Restroom Renovation	2021 07 21
1	Response to Comments	2021 06 22



DRAWN BY: CH
CHECKED BY: VG
PROJ. NO: 94-21751
Copyright Parkway C&A, LP 2020 ©

Enlarged Restroom Plan

Approved By:
Orange County
Division of Building Safety
B2190302
A9.2

Permit
Date 09/30/21

This Approval does not grant permission to violate any applicable code. Encroachment of any part of this improvement can result in a cloud on the title of this property. Keep this plan on the job site at all times.

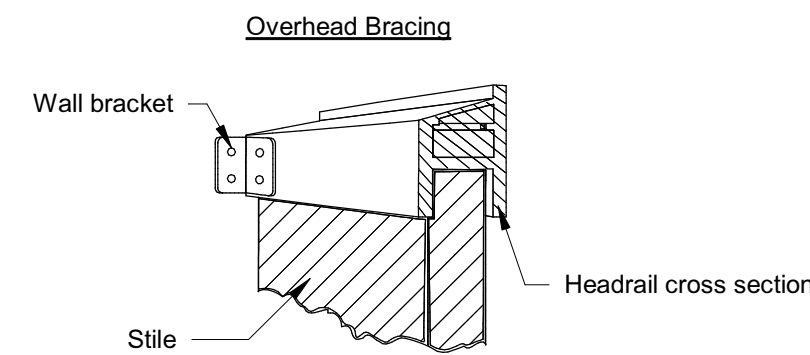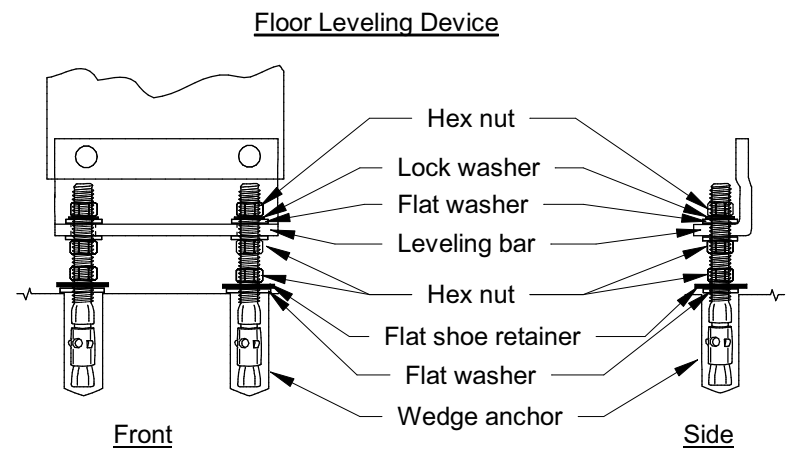


1 Toilet Partition Detail


1/2" = 1'-0"

Blocking Notes:


- Blocking conditions shown do not account for all conditions that may exist on the project. The contractor is to account for all blocking indicated in entire contract document package or specifically req'd by the manufactures of specified products & materials
- The contractor shall walk the site to finalize all locations of blocking in walls/ceiling prior to installation of gypsum wallboard.
- Coordinate the exact required linear footage and locations of blocking with each specific fixture. Accessory, equipment, casework, and millwork. The contractor is to coordinate with millwork on all items to be supplied and/or installed by CEC.
- Where exact location of item requiring blocking will not be determined until after installation of the gypsum wallboard, extend blocking a min. of 12" beyond each side the estimated location of the designated item as indicated in the plans or as specified by manufacturer.
- All blocking is to be continuous along the full length of the item requiring blocking unless noted otherwise or indicated by manufacturer.
- Where specific code related or manufacturer load requirements are required, the contractor is to confirm the installation of the required blocking meets or exceeds the requirements of the code.

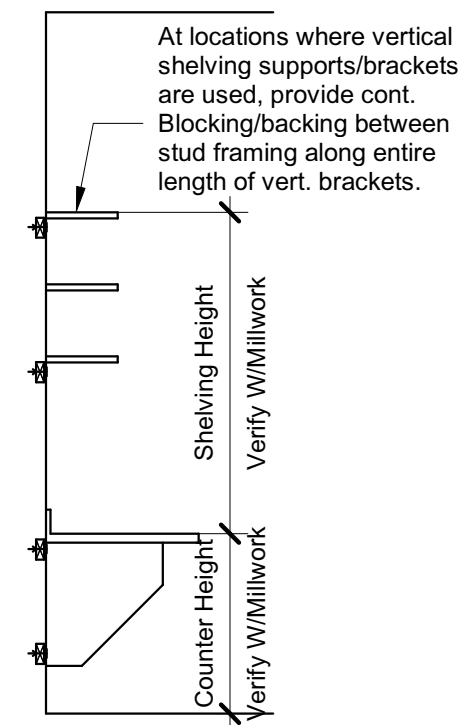


Blocking At Counter & Wall Shelving

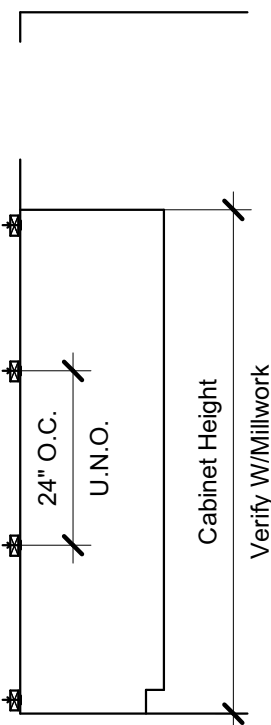


Blocking At Full Height Wall Cabinets

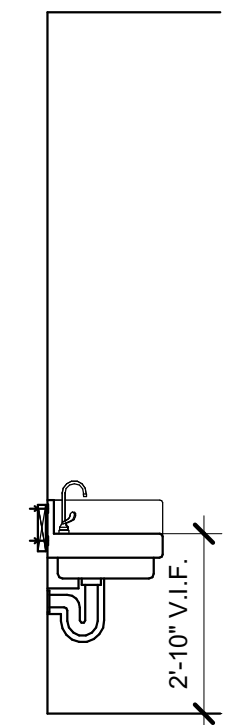


Blocking At Hand & Large Compartment Sinks

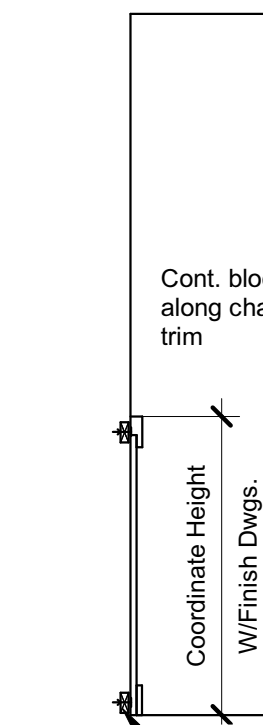

Blocking At Wainscot & Chairrail Locations

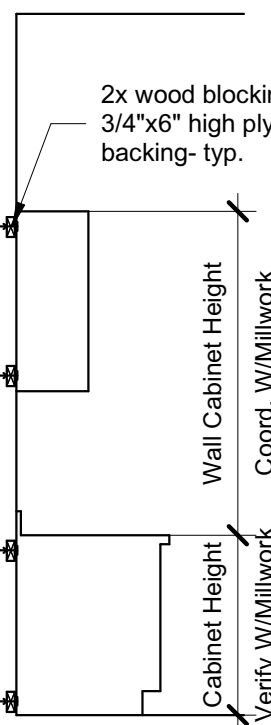

Blocking At Base & Wall Cabinets

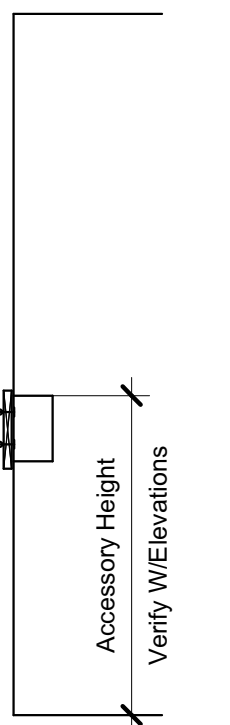


Blocking At Accessories

2 Typical Blocking Details


NTS

NOTE:
EXISTING WALL CONSTRUCTION
ASSUMED TO BE 5/8" GREEN BOARD
WITH 1/4" TILE APPLIED TO STUD
FRAMING.


NOTE:
ALL TUBING TO BE 2X2 S.O. 16GA. COLD
ROLL STEEL. CAP ALL EXPOSED ENDS
OF TUBE. ALL CORNERS TO BE
MITERED, FULLY WELDED AND GROUND
SMOOTH. POWDER COAT - COLOR TO
MATCH PAINT ALMOND.

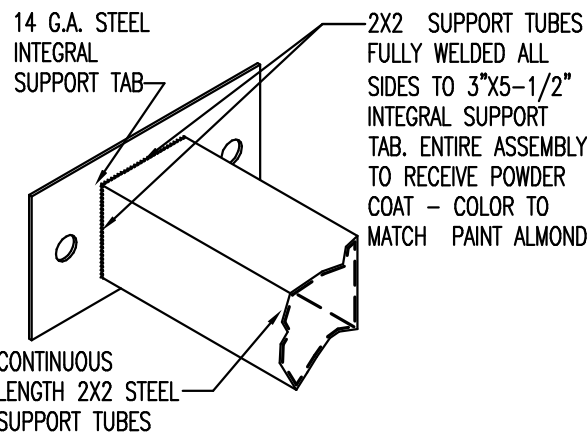

INTEGRAL SUPPORT TAB ISO

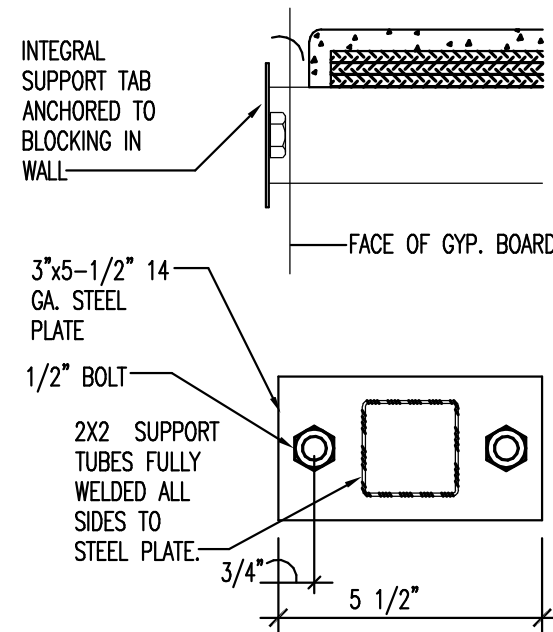


INTEGRAL SUPPORT TAB

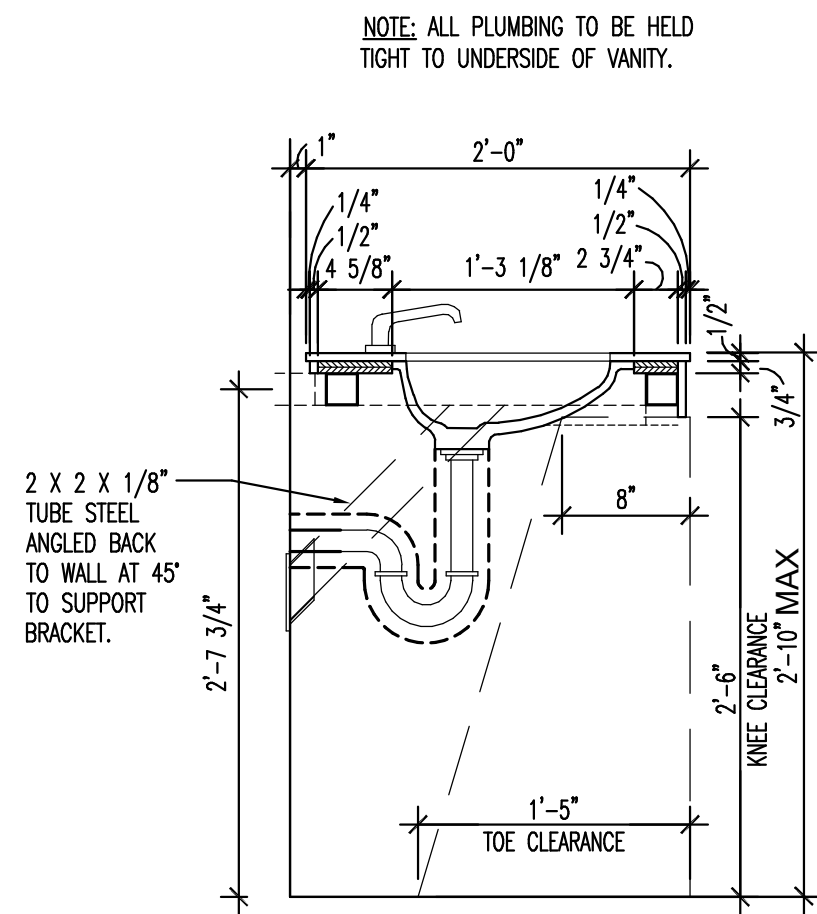


2 X 2 X 1/8\"/>

3 Restroom Sink Detail


1" = 1'-0"

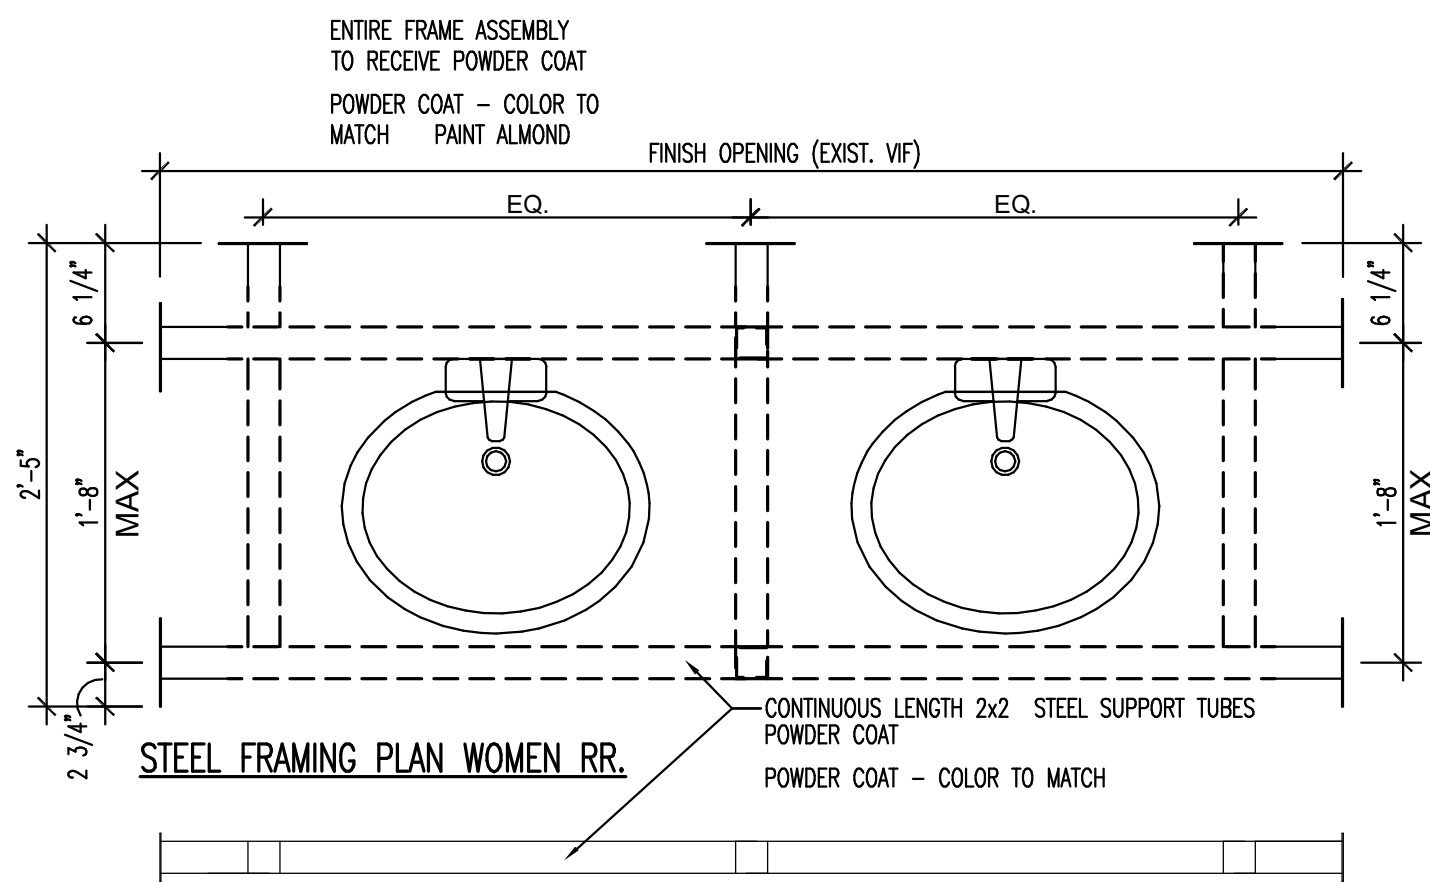

STEEL FRAMING PLAN WOMEN RR.

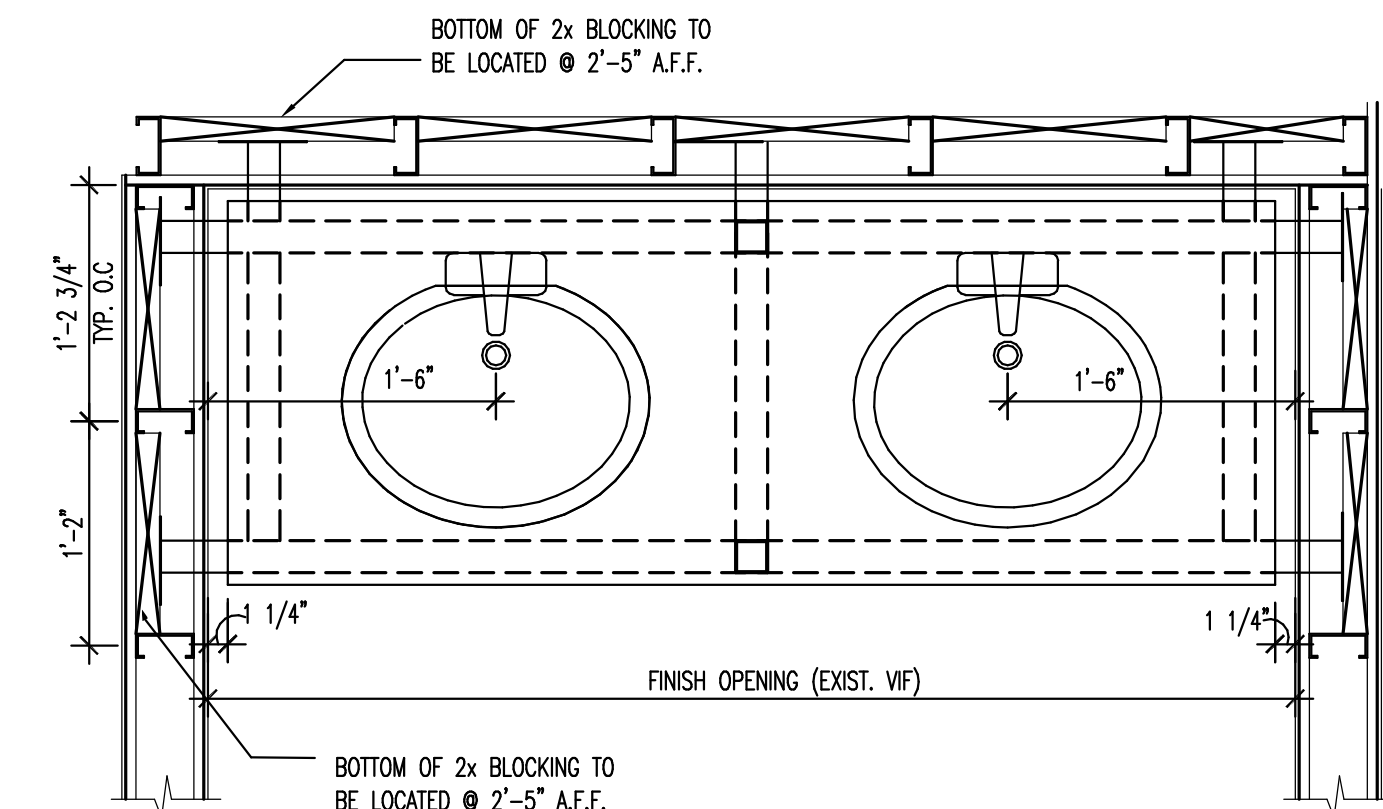

FRONT ELEVATION

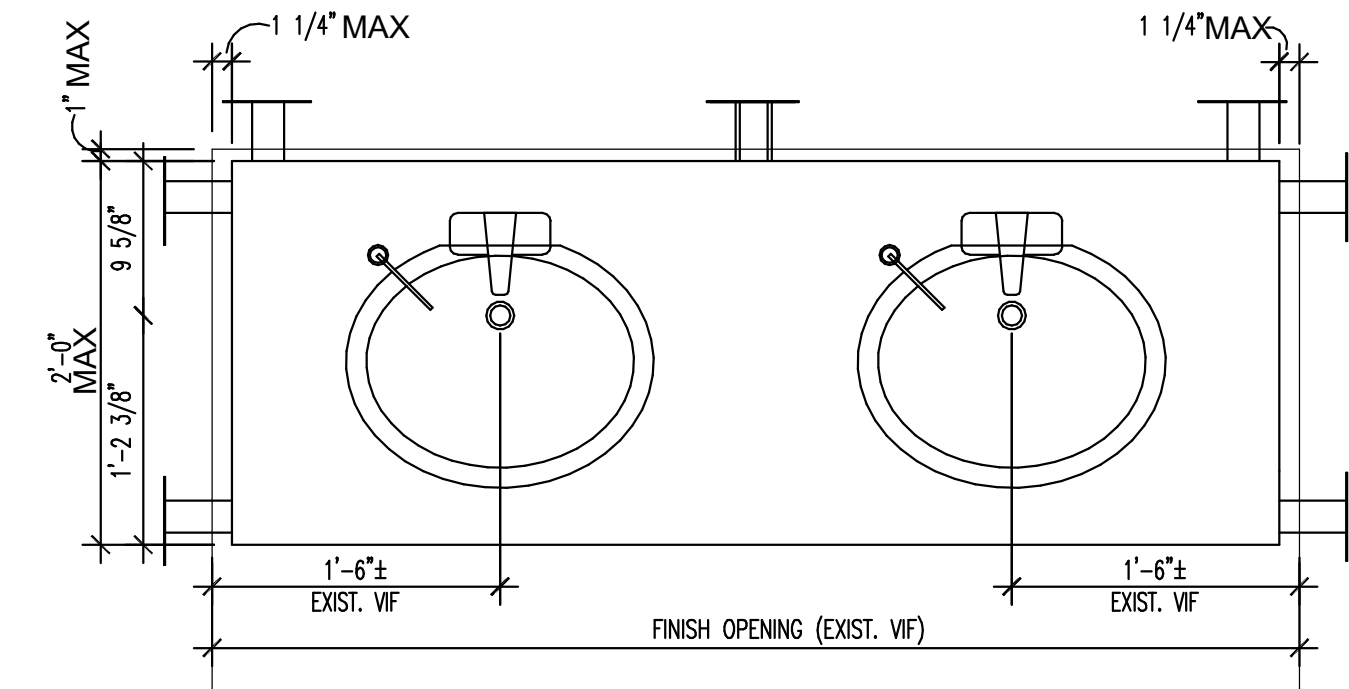

NOTE: ALL MOUNTING BOLTS TO BE
CONCEALED BEHIND GYP. BOARD

STEEL FRAMING PLAN

Toilet Room Accessibility Requirements

Note:





- Toilet rooms shall conform to all accessibility requirements of the Americans with Disabilities Act (ANSI 117.1) which includes but is not limited to the following:
- Contractor shall install one napkin disposal box in each stall of the women's restroom.
- Dimensions are from/to O.F.O. finish U.I.O.
- Knee clearance at lavatory: apron 29" min. height, 8" min. depth.
- Lavatory hot water and drainpipes to be insulated wherever exposed with form fitting wraps.
- Provide all 2x blocking as required.
- Silicone seal all fixtures to wall and/or floor as required.
- All accessories shall be thru-bolt at toilet partition locations.
- Install 5'-0" tall toilet partitions at 1'-0" A.F.F. See enlarged detail for centers.
- Install box wall sconce light 7'-0" A.F.F. See sheet A3.0 for location.
- Water closet seat height: 17" to 19" A.F.F.

- B. Grab bars at side of water closet: 42" long, T.O. bar mounted 33" to 36" A.F.F.
C. Toilet paper dispenser: centered, from front of toilet, 19" min. A.F.F.
E. Grab bar diameter: 1 1/4" to 1 1/2" O.D.
K. Grab bar behind water closet: 36" long, T.O. bar mounted 33" to 36" A.F.F.

INTERNATIONAL SYMBOL OF ACCESSIBILITY:

To be installed on exterior of the toilet room door. (Re: elevation detail below)

Identification signs are raised **San Serif** or **Simple Serif** and also have **grade 2 braille** pictorial symbols and include verbal description, room identification signs shall be installed on the wall adjacent to the latch side of the room door at a height of 60" A.F.F. provide clear floor space at sign.

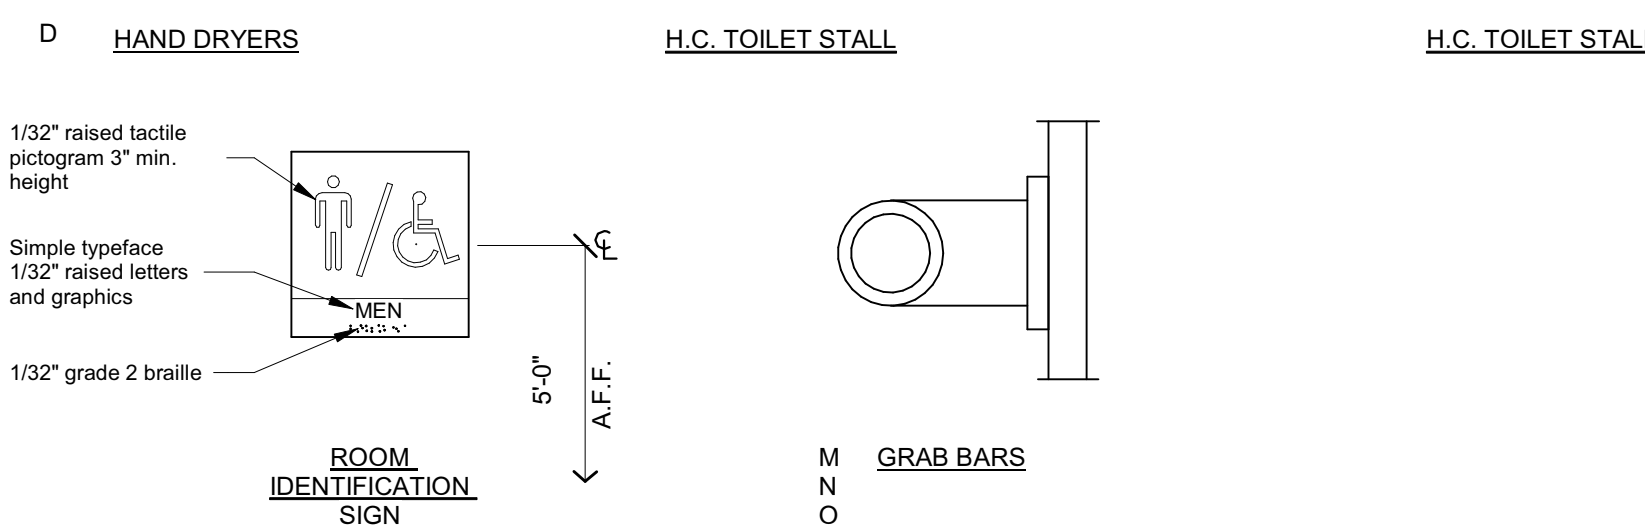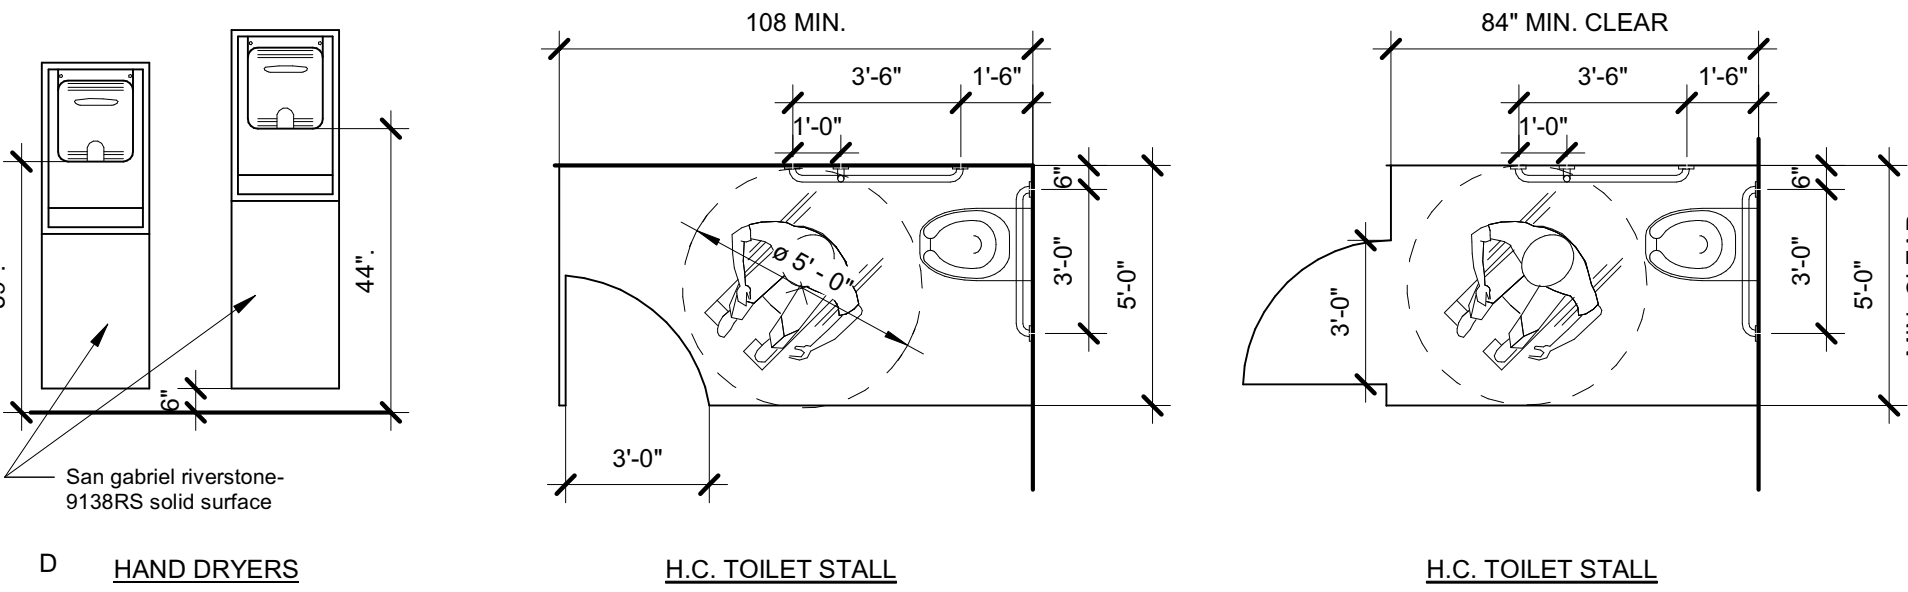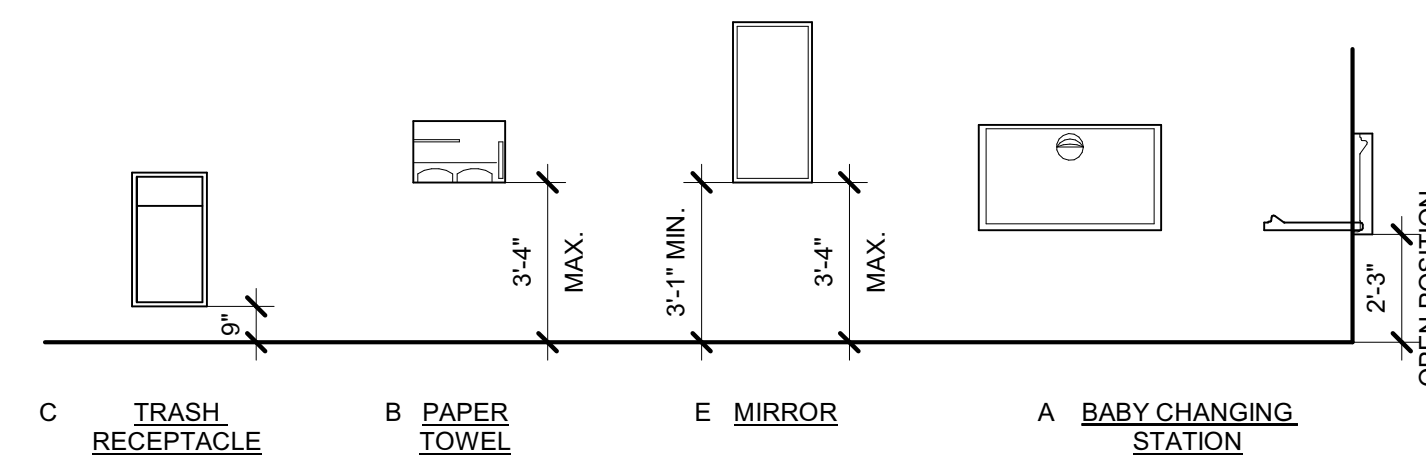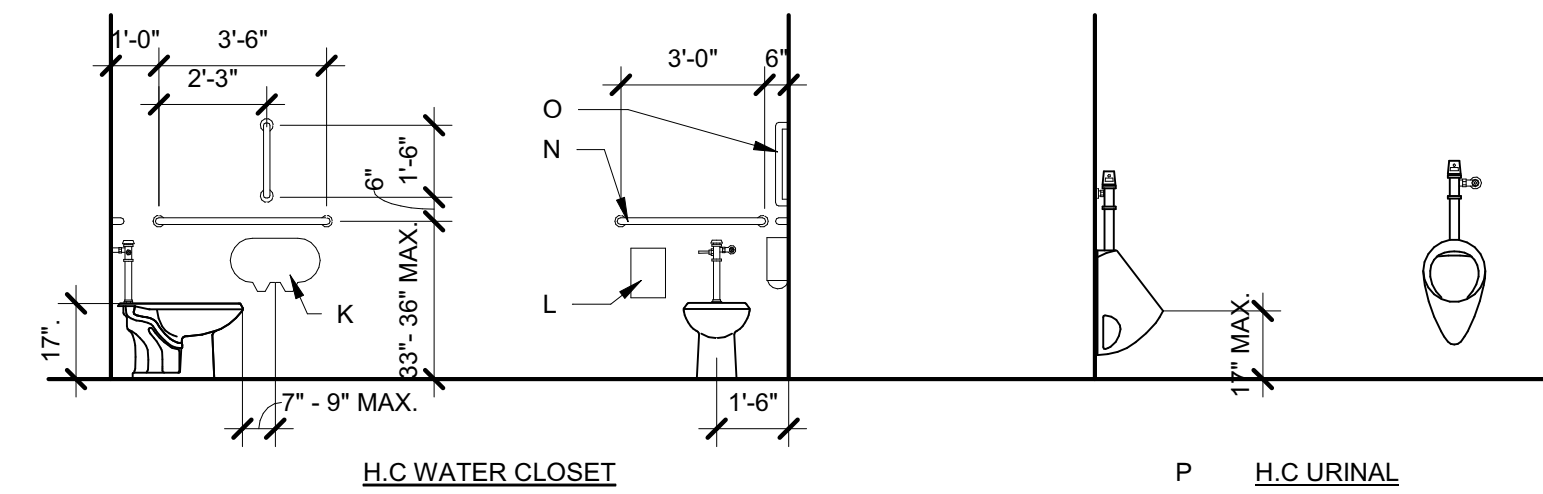

#718

7419 International Dr.
Orlando, FL 32819

Owner:

CEC ENTERTAINMENT, INC.
1707 Market Place Blvd. Suite 200
Irving, TX 77063
Ph: 972-258-5521
Contact: Walter Boyd

Architect:

Parkway C&A, LP
1000 Civic Circle
Lewisville, TX 75287
Ph: 972-221-1979
Contact: Bill Pounds

MEP Engineer:

Dialectic Engineering
310 W 20th Street 200
Kansas City, MO 64108
Ph: (816)997-9627
Contact: Joe Hillebrenner, P.E.



This item has been electronically signed and sealed by William D. Pounds, Jr. using a Digital Signature and date. Printed copies of this document are not considered signed and sealed and the signature must be verified on electronic documents. William D. Pounds, Jr. verified on electronic documents 07/28/2020 16:48:11-05'00"

Architect: William D Pounds Jr

No.	Description	Date
2	Restroom Renovation	2021 07 21
1	Response to Comments	2021 06 22
A	Permit Set	2021 05 28

DRAWN BY: CH

CHECKED BY: VG

PROJ. NO: 94-21751

Copyright Parkway C&A, LP 2020 ©

Interior Details

Approved By
Orange County
Division of Building Safety

A7.3


Permit

Date 09/30/21

This Approval does not grant permission to violate any applicable code. Encroachment of any part of this improvement can result in a cloud on the title of this property. Keep this plan on the job site at all times.



1 Reflected Ceiling Plan
1/8" = 1'-0"

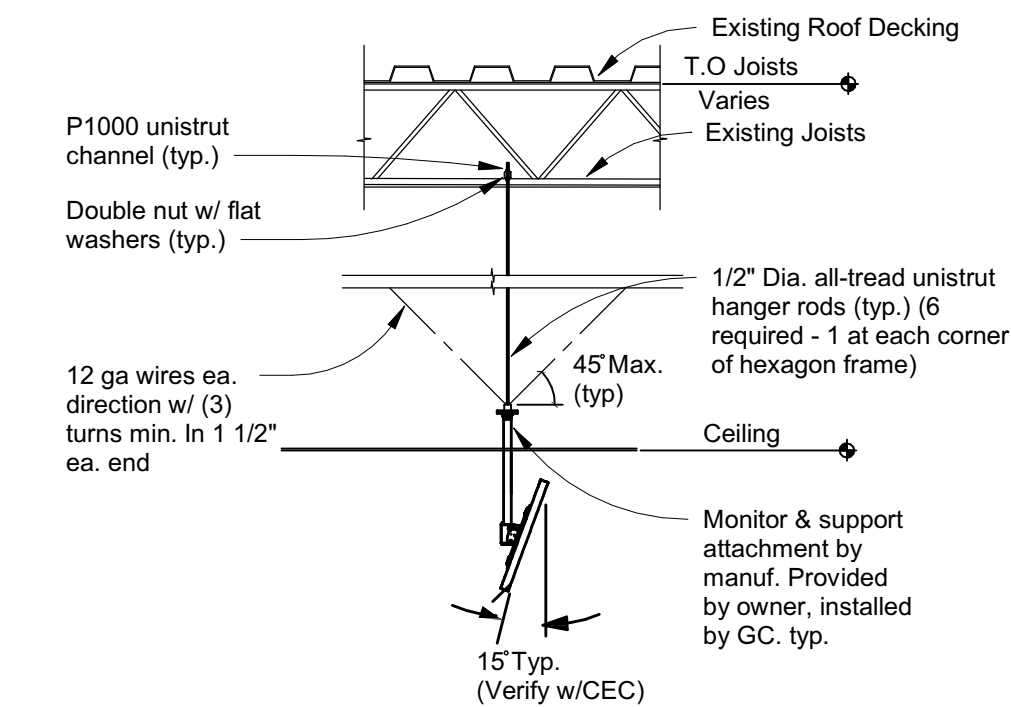

2 Monitor Frame section A
NTS

General Notes - RCP

- A All dimensions are to finish face.
- B Layout ceiling tile from center of room, both directions unless noted otherwise.
- C Sprinkler heads in suspended T-bar ceilings shall be centered in panels.
- D Ensure sprinkler head locations are clear of other ceiling fixtures and elements per plans
- E Coordinate all ductwork to avoid interference with ceiling support systems.
- F Light fixtures and HVAC diffusers shown on this drawing are for location and coordination purposes.
- G No fixtures, grilles, speakers, sprinkler heads, etc. shall touch the ceiling T's or shadow line; Center in panel.
- H Paint all grilles and recessed speakers to match ceiling grid.
- I All speakers wire shall home run to control room rack. Ref. AVI sheet for connections.
- J Exit Signage to be installed per OSSC 1011.
- K Ceiling grid installation shall be per section 9.6 of ASCE 7-02 and CISCA guidelines for Seismic zones 3-4.
- L Refer to detail for Typical light bracing requirements.
- M GC to field verify all existing light and mechanical fixtures.
- N GC is responsible for coordination and verification of power for signage/awning prior to installation.
- O All non-rated partition to terminate 6" above finish ceiling. See wall types, drawings for additional information.
- P Coordinate all mechanical, electrical, and fire protection systems that are supported by interface w/ceiling systems.
- Q All insulation wiring and other construction items shall be non-combustible and rated as required by code for work in plenum spaces where indicated.
- R Replace damaged ceiling tiles up to 1,700sf; Paint ceiling grid to match existing as needed, typ.
- S Verify all exterior soffitt lights are in working order and color temperatures match. Repair/replace as needed. Paint underside of soffitt to match existing.

Legend - Reflected Ceiling Plan

- Existing Acoustical lay-in ceiling LT-1
- Existing Acoustical lay-in ceiling LT-2
- Gypsum ceiling
- Ceiling Tag
 - Ceiling Finish Code
 - Ceiling Height (A.F.F.)
- LT-1 9'-0"
- 24" x 48" Troffer
- Recessed Can Light
- Vanity Light - 7'-0" AFF
- Pendant - 6'-0" AFF
- Exterior Wall Sconce
- 48" Industrial Fluorescent Strip
- Wall mount Television
- EXIT
- Exit Sign
- Supply Diffuser (Ref. Mechanical)
- Return Diffuser (Ref. Mechanical)
- Access Panel

Scope Notes - RCP

- 1
- 2 Install (8) pendant lights 6'-0" AFF, center on new tables.
- 5 LED strip lights @ eyebrow canopy



#718

7419 International Dr.
Orlando, FL 32819

Owner:


CEC ENTERTAINMENT, INC.
1707 Market Place Blvd, Suite 200
Irving, TX 77063
Ph: 972-258-5521
Contact: Walter Boyd

Architect:

Parkway C&A, LP
1000 Civic Circle
Lewisville, TX 75287
Ph: 972-221-1979
Contact: Bill Pounds

MEP Engineer:

Dialectic Engineering
310 W 20th Street 200
Kansas City, MO 64108
Ph: (816)997-9927
Contact: Joe Hillebrenner, P.E.

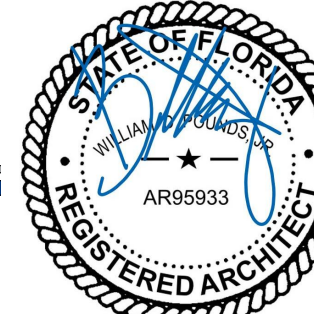

This item has been electronically signed and sealed by William D. Pounds, Jr. using a Digital Signature and date. Printed copies of this document are not considered signed and sealed and the signature must be verified on electronic file.
William D. Pounds, Jr.
2021 07 28 16:47:54-05'00'

Architect: William D Pounds Jr

No.	Description	Date
2	Restroom Renovation	2021 07 21
1	Response to Comments	2021 06 22
A	Permit Set	2021 05 28

DRAWN BY: CH

CHECKED BY: VG

PROJ. NO: 94-21751

Copyright Parkway C&A, LP 2020 ©

Reflected Ceiling Plan

Approved By:
Orange County
Division of Building Safety


A3.0

Permit


B2190302

Date


09/30/21

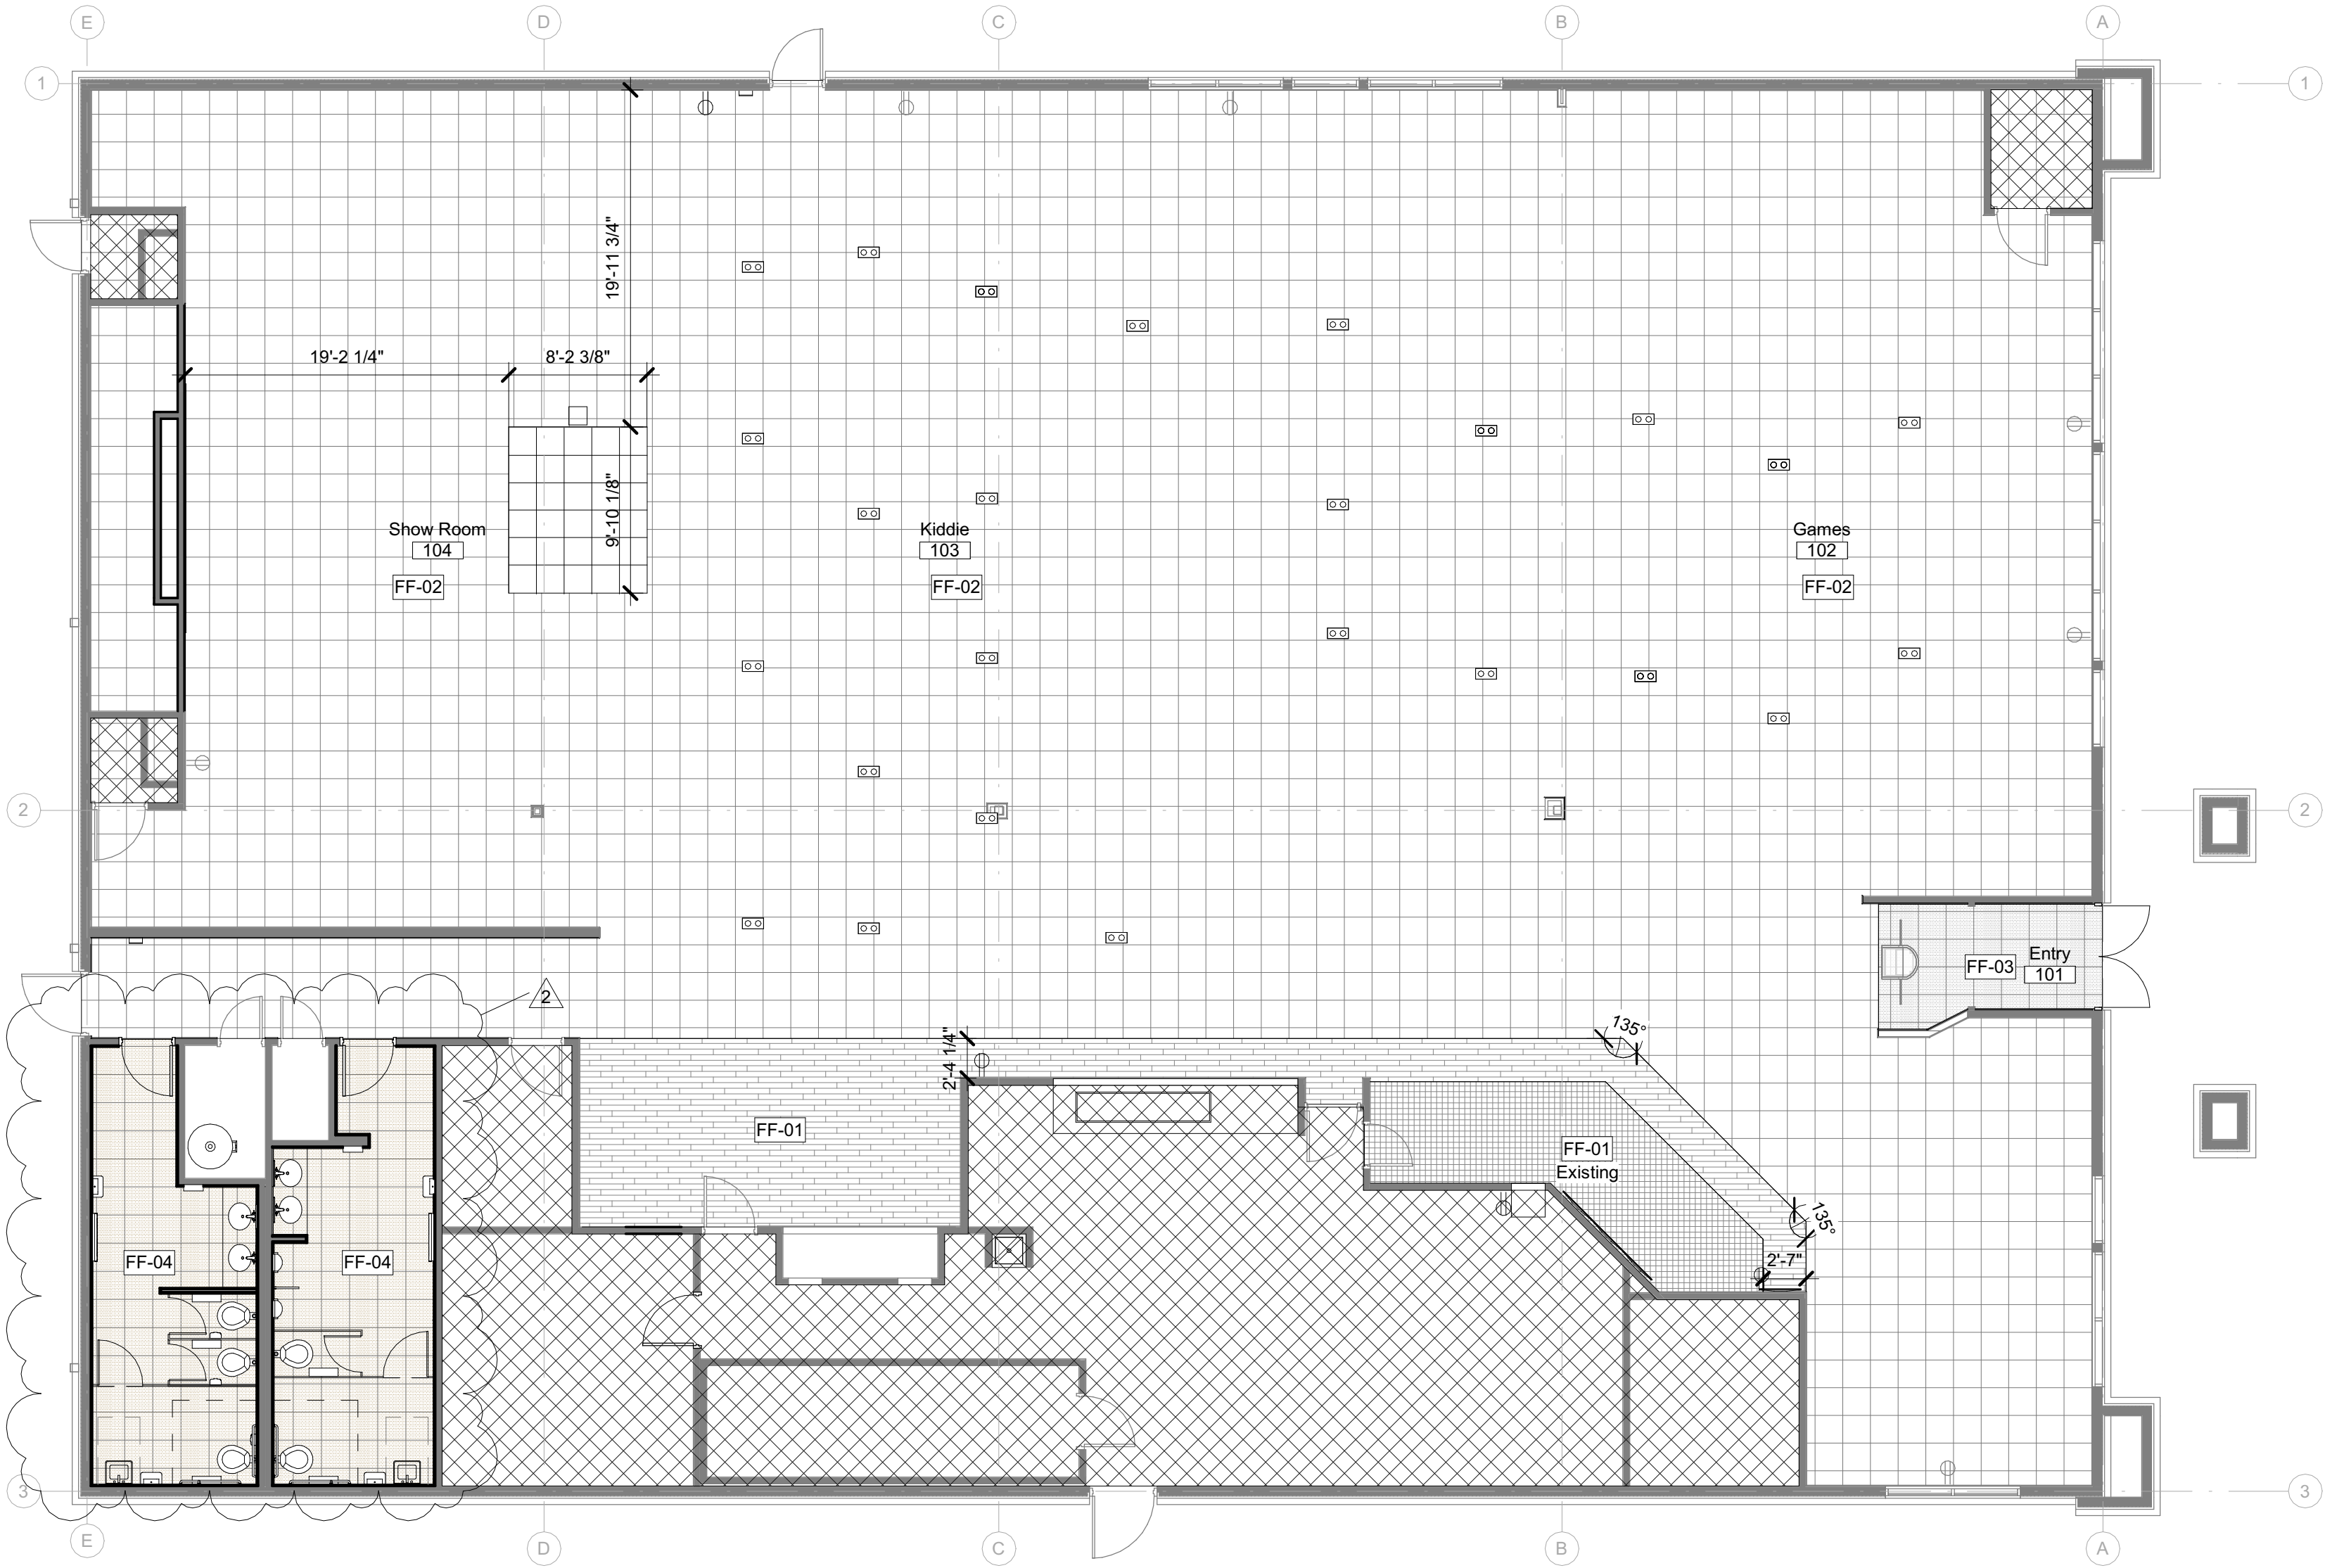

1 Floor Finish Plan
1/8" = 1'-0"

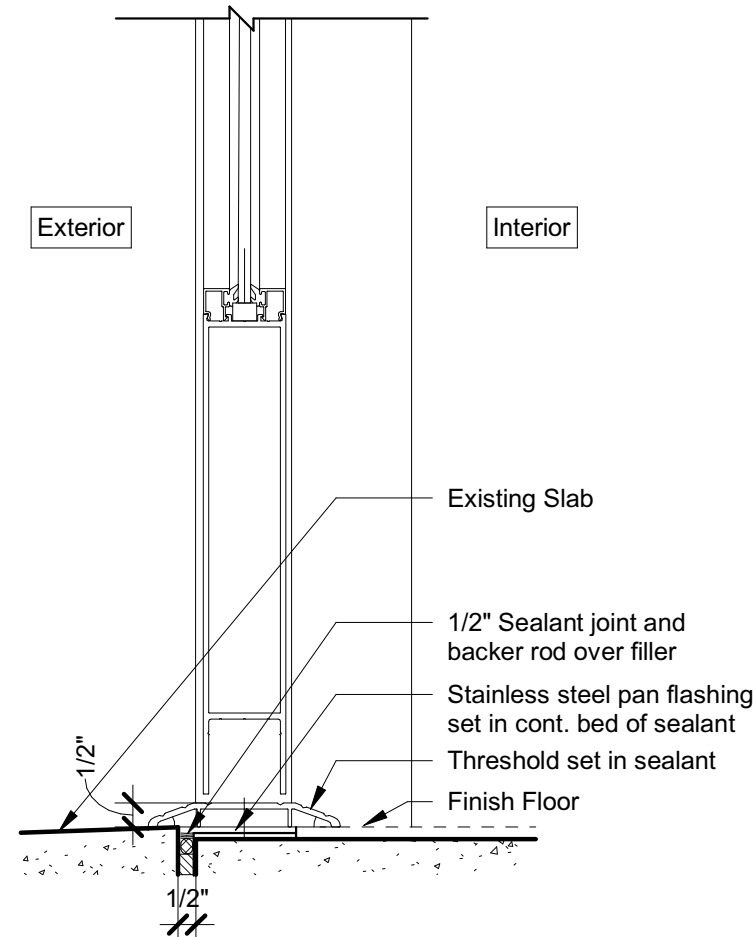


2 Storefront Sill detail
3" = 1'-0"

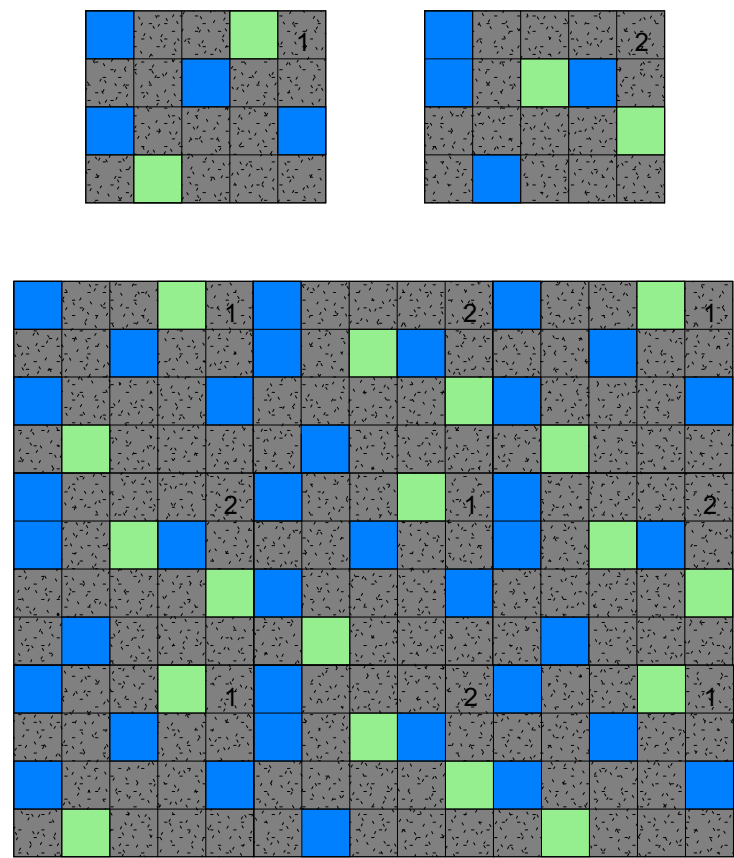

3 Carpet Module
NTS

Floor Finish - Legend	
	FF-01 Porcelain Tile
	FF-02 Carpet Tile
	FF-03 High Traffic Entrance Carpet Tile
	FF-04 Ceramic Tile

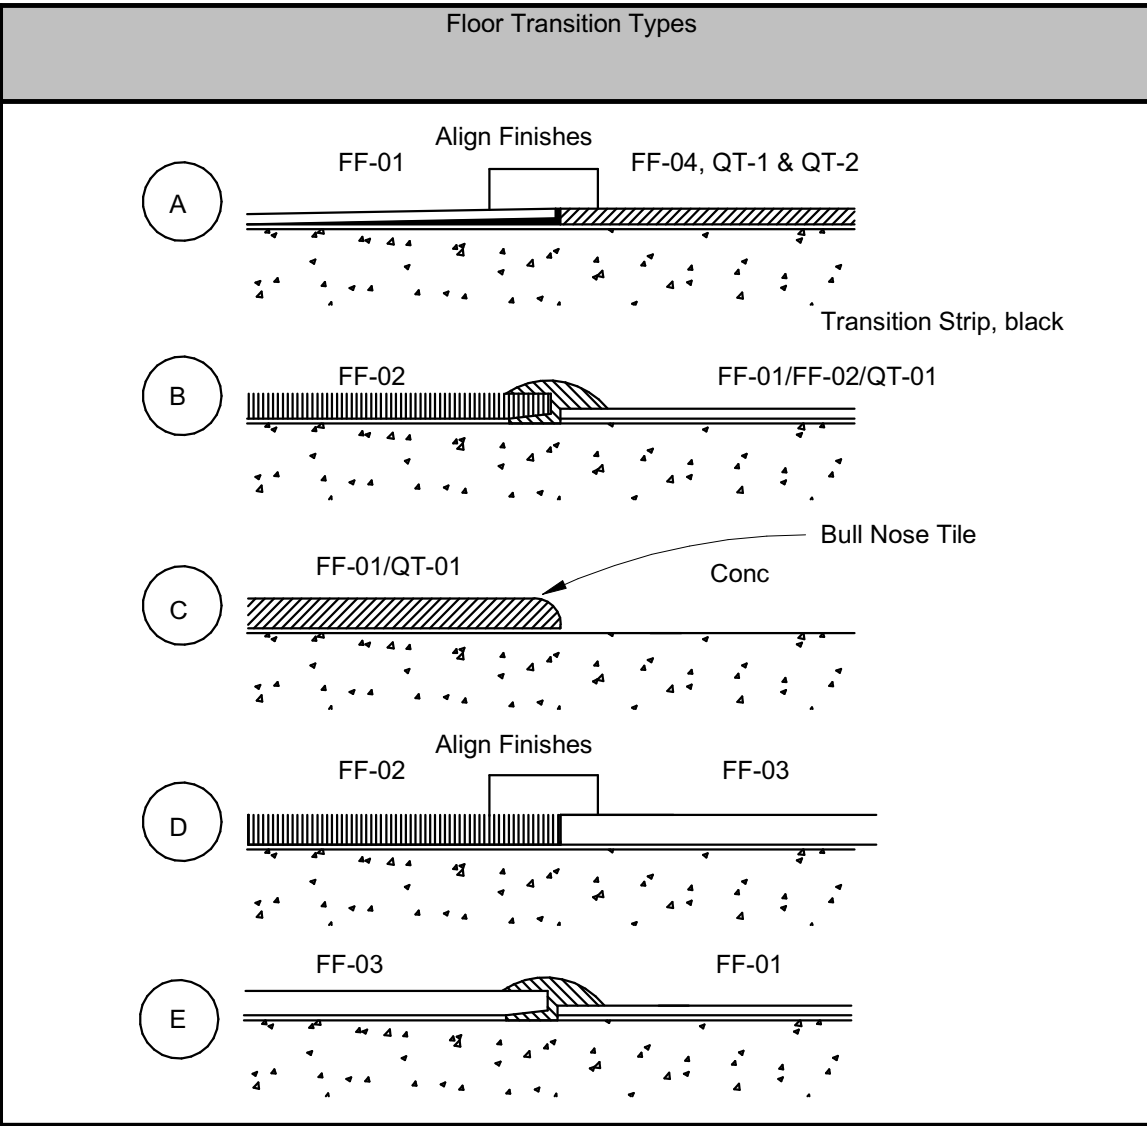


#718
7419 International Dr.
Orlando, FL 32819

Owner:
CEC ENTERTAINMENT, INC.
1707 Market Place Blvd. Suite 200
Irving, TX 77063
Ph: 972-221-1979
Contact: Walter Boyd

Architect:
Parkway C&A, LP
1000 Civic Circle
Lewisville, TX 75067
Ph: 972-221-1979
Contact: Bill Pounds

MEP Engineer:
Dialectic Engineering
310 W 20th Street 200
Kansas City, MO 64108
Ph: (816)997-9627
Contact: Joe Hillebrenner, P.E.

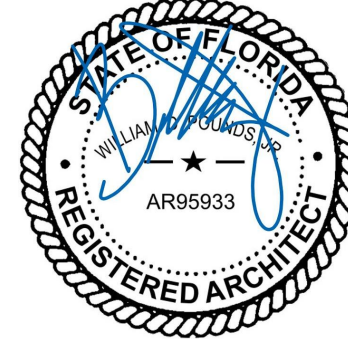

This item has been electronically signed and sealed by William D. Pounds, Jr., using a Digital Signature and date. Printed copies of this document are not considered signed and sealed and the signature must be verified on electronically signed documents.
Architect: William D Pounds Jr.

No.	Description	Date
2	Restroom Renovation	2021 07 21
1	Response to Comments	2021 06 22
A	Permit Set	2021 05 28

DRAWN BY: CH
CHECKED BY: VG
PROJ. NO: 94-21751
Copyright Parkway C&A, LP 2020 ©

Floor Finish Plan
Approved By:
Orange County
Division of Building Safety
Permit B2190302
Date 09/30/21
A2.0